



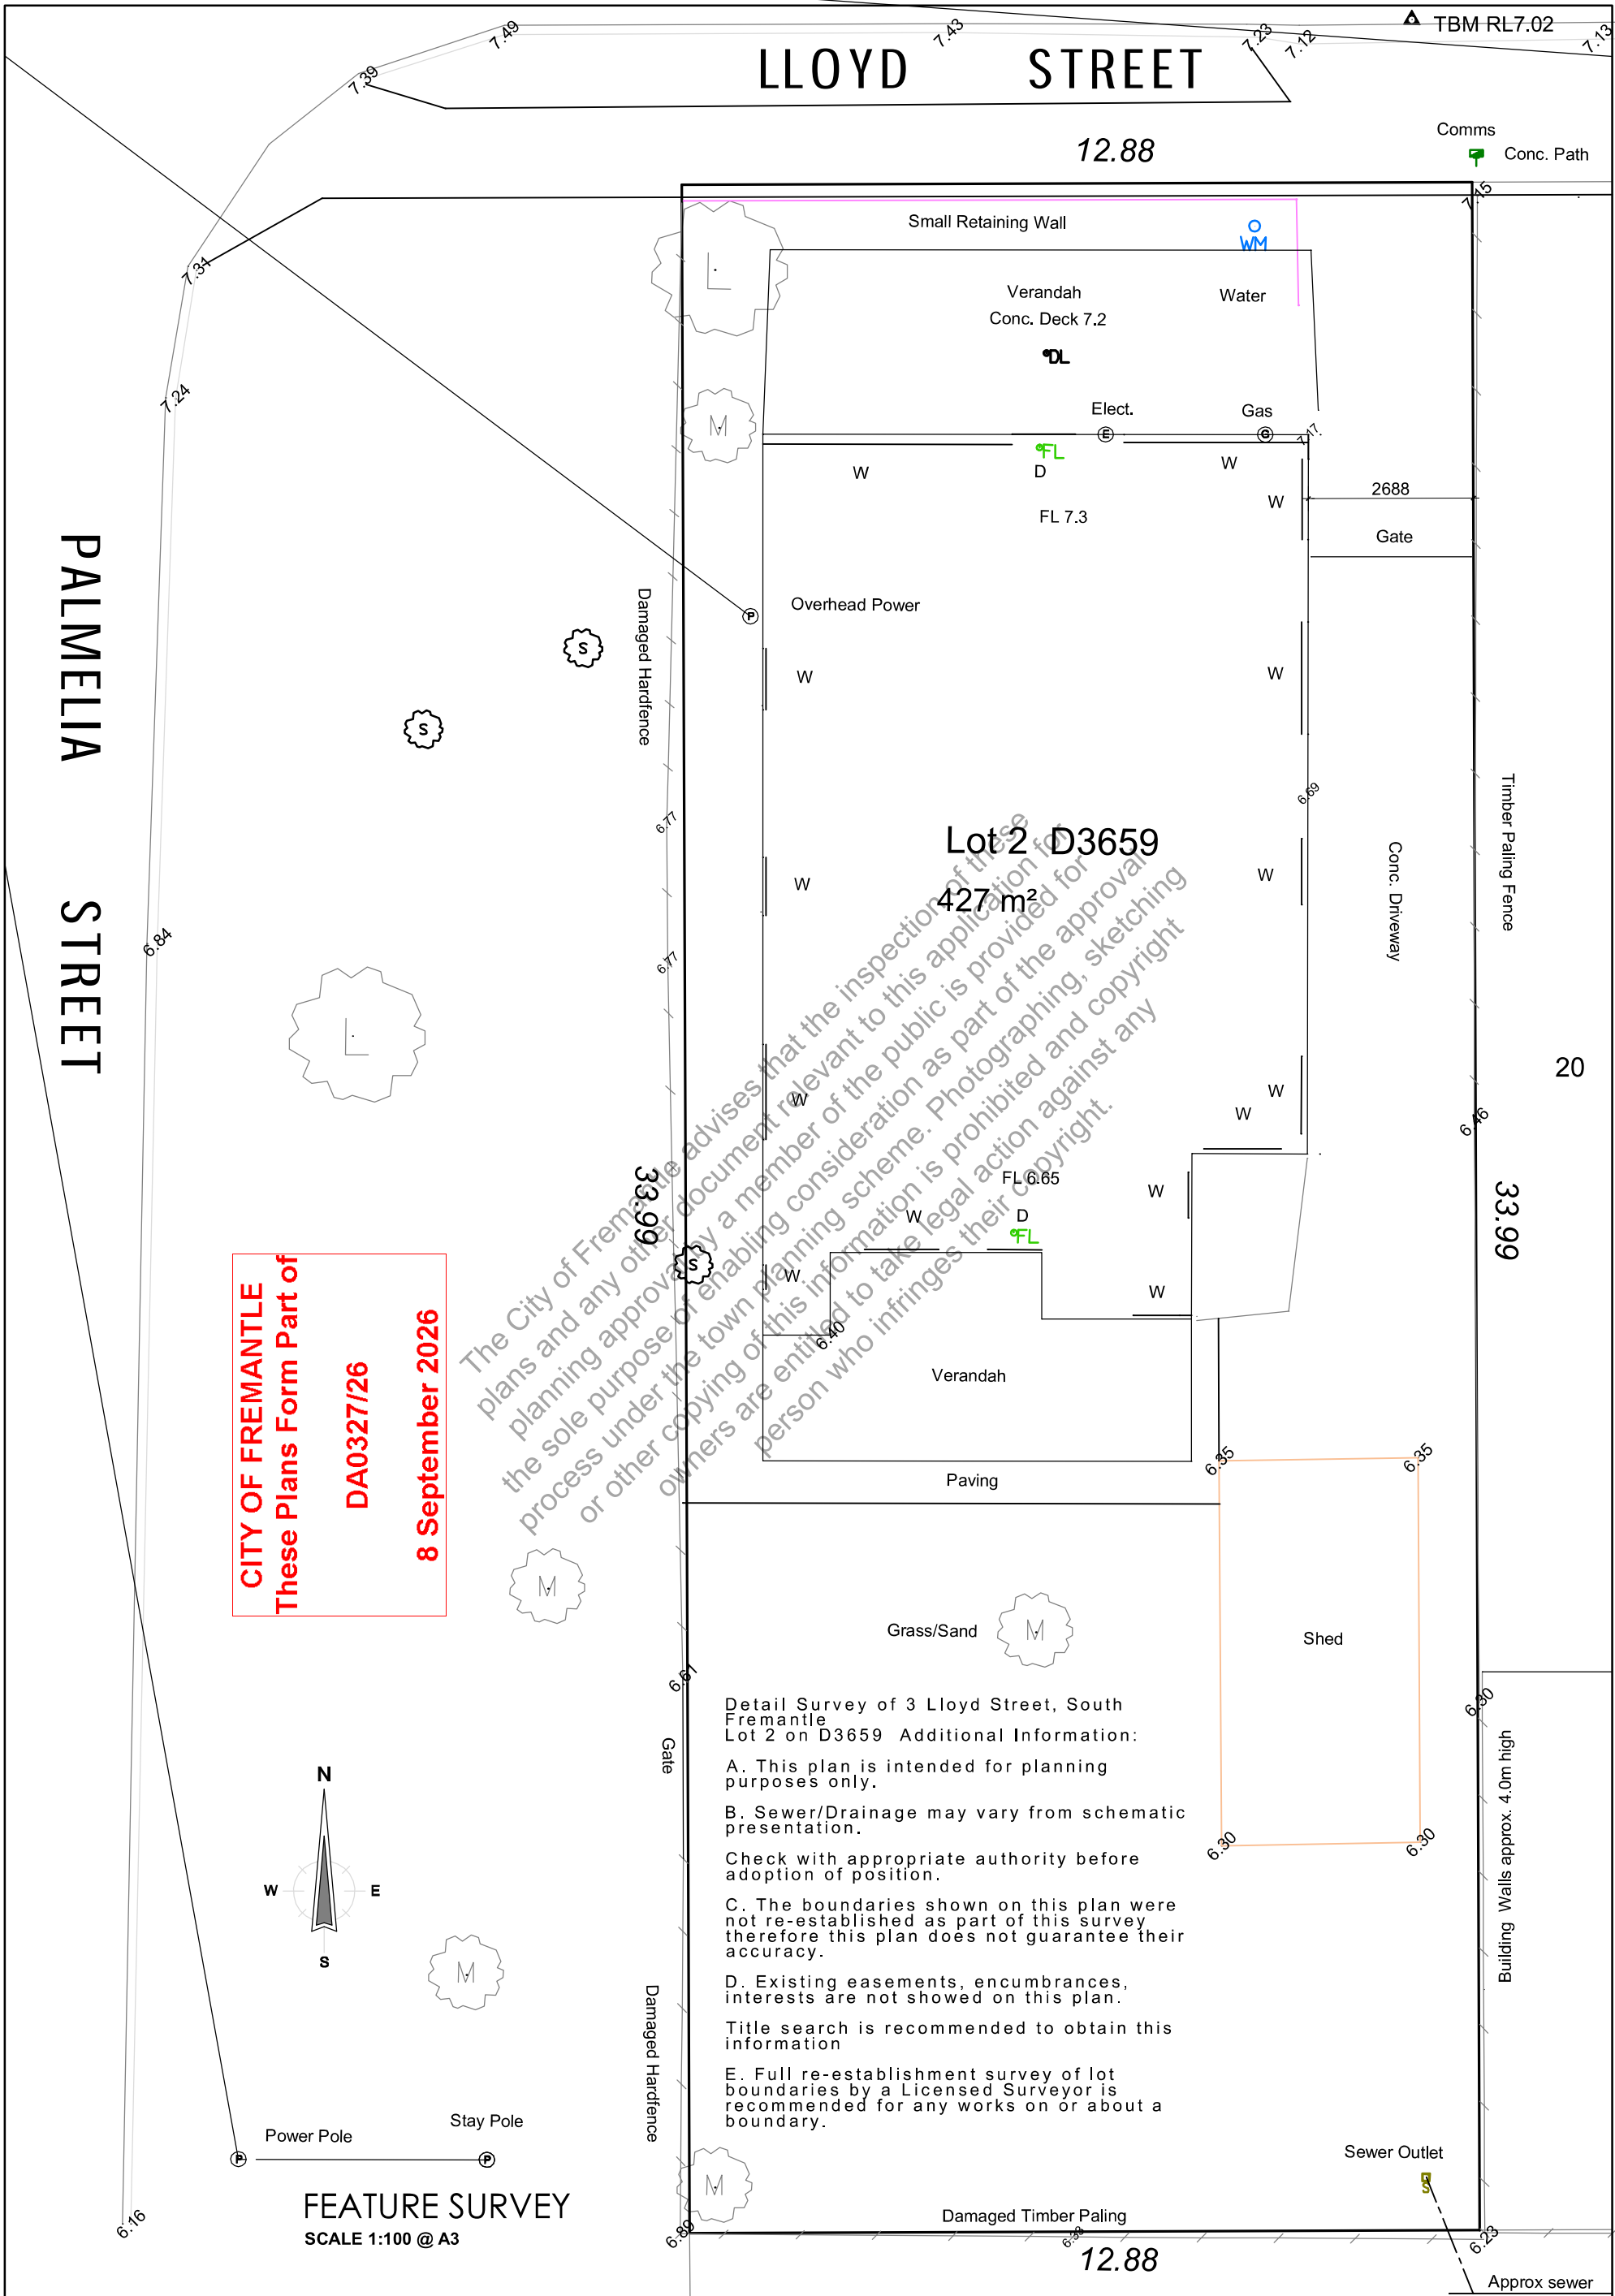

CITY OF FREMANTLE
These Plans Form Part of
DA0327/26
8 September 2026

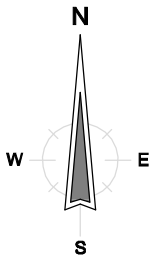

Power Pole Stay Pole

FEATURE SURVEY
SCALE 1:100 @ A3

Detail Survey of 3 Lloyd Street, South Fremantle
Lot 2 on D3659 Additional Information:

- A. This plan is intended for planning purposes only.
- B. Sewer/Drainage may vary from schematic presentation.
Check with appropriate authority before adoption of position.
- C. The boundaries shown on this plan were not re-established as part of this survey therefore this plan does not guarantee their accuracy.
- D. Existing easements, encumbrances, interests are not showed on this plan.
- Title search is recommended to obtain this information
- E. Full re-establishment survey of lot boundaries by a Licensed Surveyor is recommended for any works on or about a boundary.

CLIENT:



LOT 2 (#3) LLOYD STREET
SOUTH FREMANTLE

COPYRIGHT





DA00
REV 0
JULY 2026

CITY OF FREMANTLE
These Plans Form Part of

DA0327/26

8 September 2026

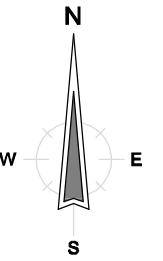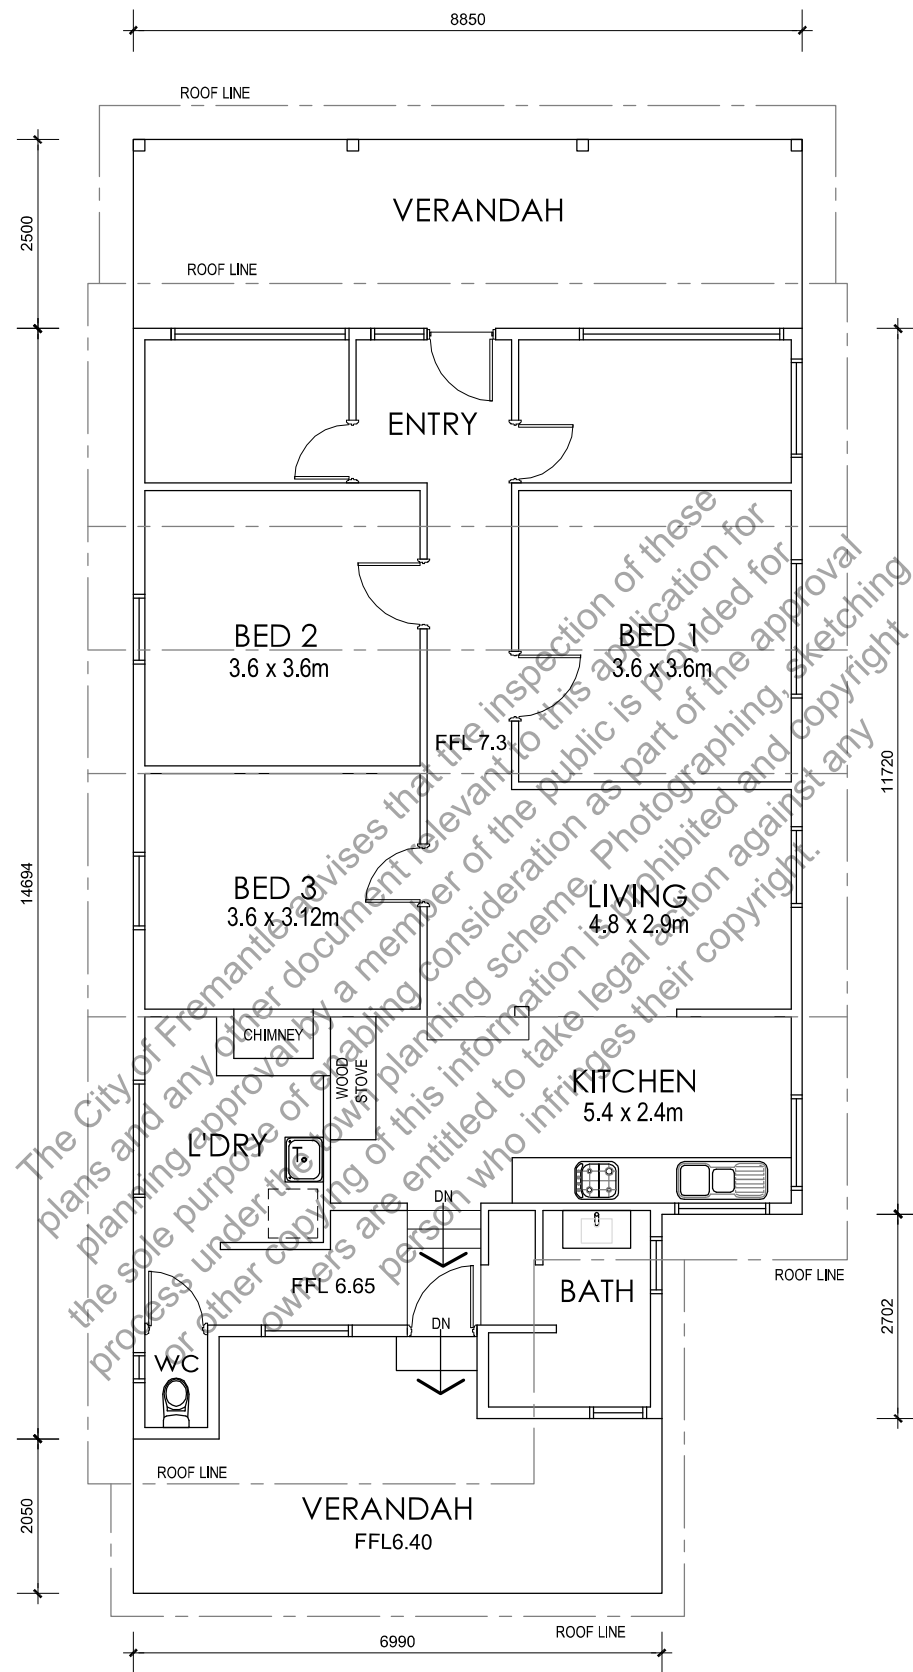

EXISTING FLOOR PLAN
SCALE 1:100 @ A3


CLIENT:

LOT 2 (#3) LLOYD STREET
SOUTH FREMANTLE

PROPOSED ALTERATION AND ADDITION FOR
DOUBLE STOREY DWELLING

DA01
REV 0
JULY 2026

LLOYD STREET

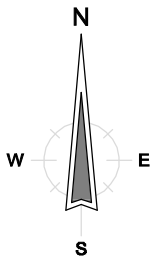

7004

CITY OF FREMANTLE
These Plans Form Part of

DA0327/26

8 September 2026


PALMELIA STREET

PROPOSED EXTERNAL
WEATHERBOARD CLADDING

EXISTING FIREPLACE TO BE
RETAINED & RESTORED

PROPOSED FACE BRICK

PROPOSED FACE BRICK

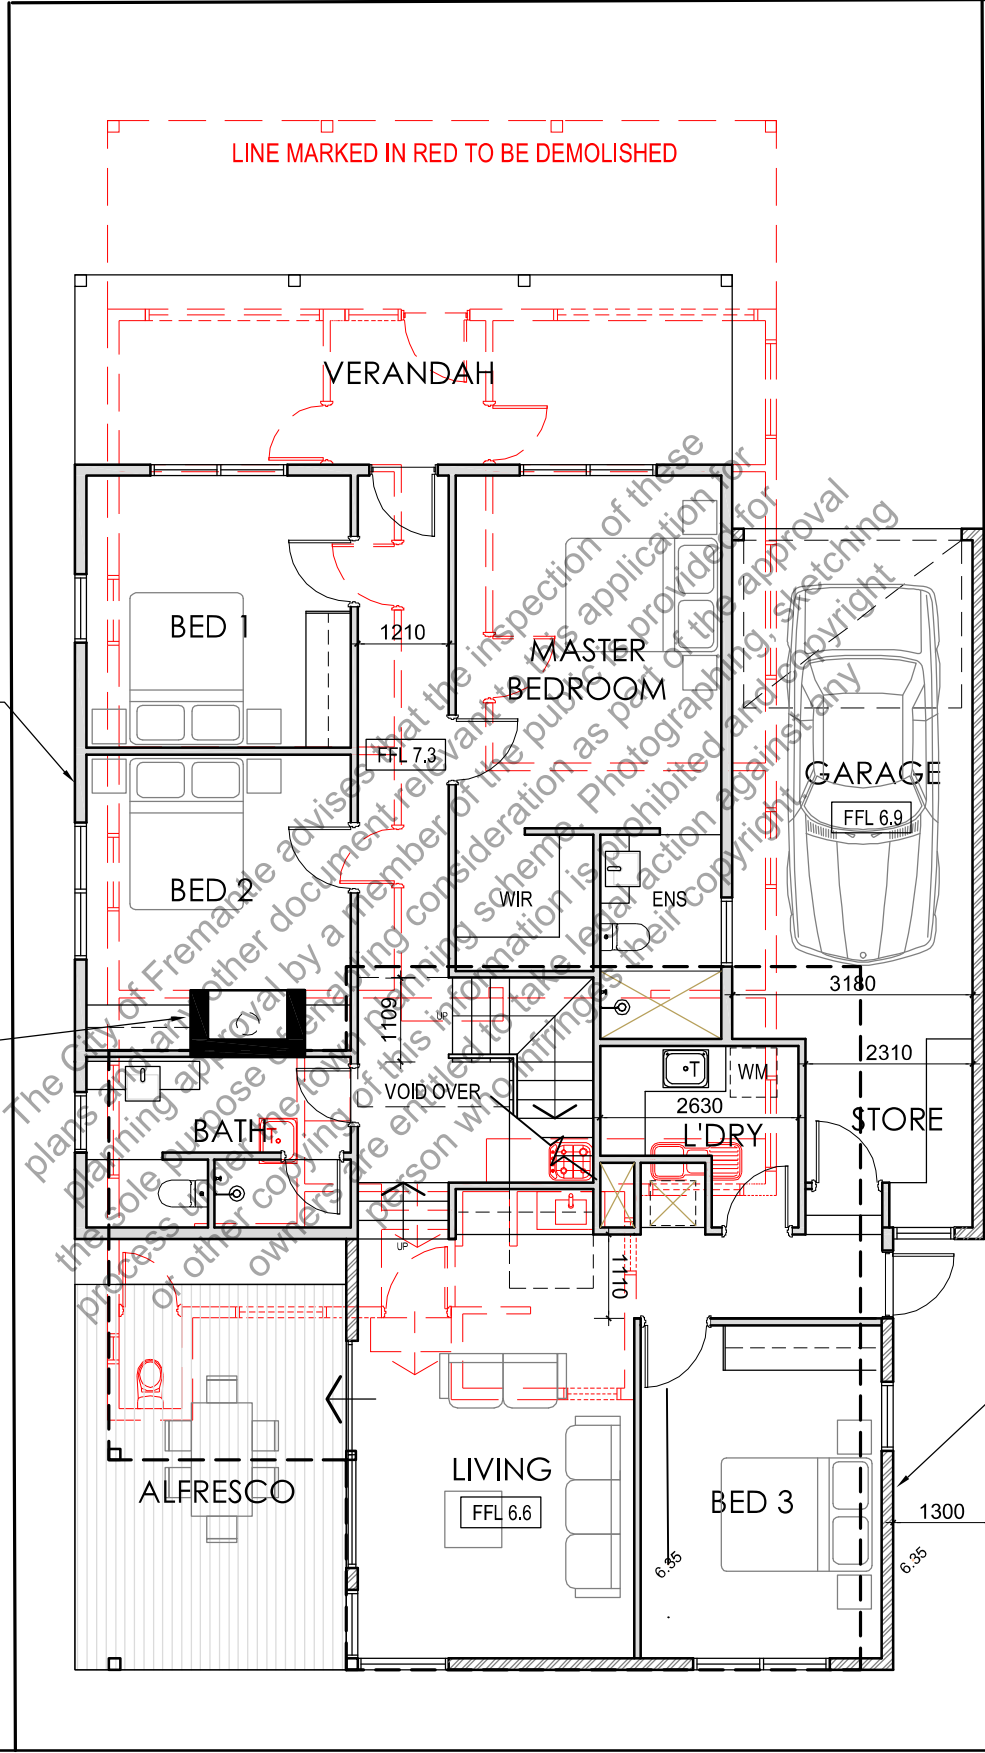

DEMOLITION PLAN
SCALE 1:100 @ A3


Planning
Horizons
Development Solutions
Mobile: 0402 349 224
Email: info@planninghorizonswa.com.au
Web: www.planninghorizonswa.com.au

CLIENT:


LOT 2 (#3) LLOYD STREET
SOUTH FREMANTLE

PROPOSED ALTERATION AND ADDITION FOR
DOUBLE STOREY DWELLING


DA03
REV 0
JULY 2026

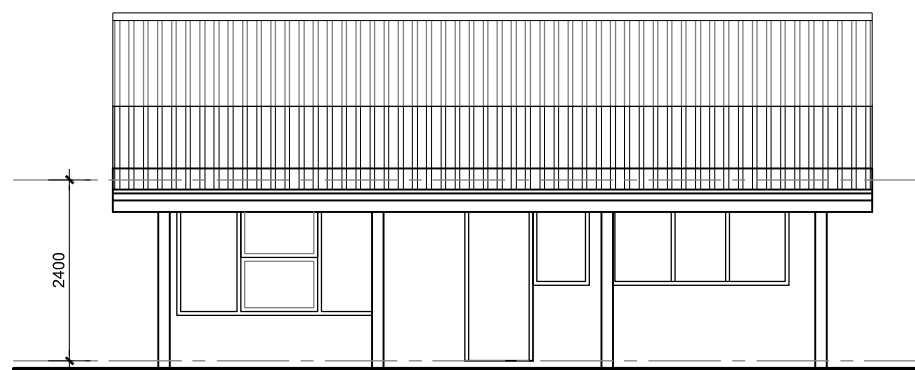

NORTH ELEVATION

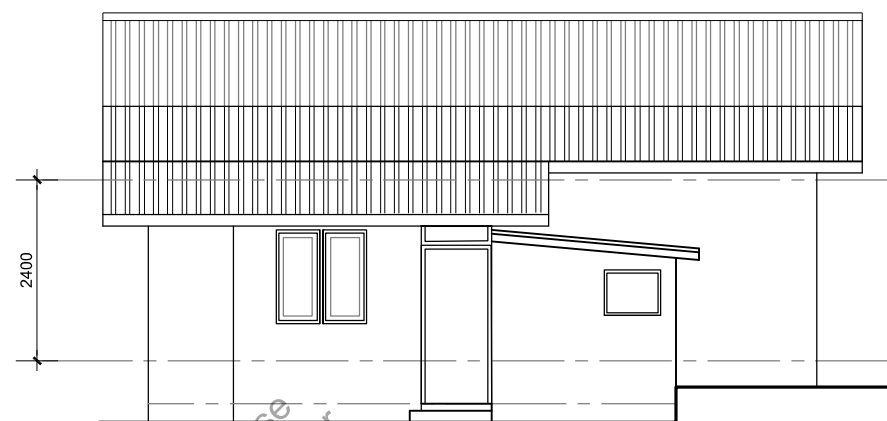

SOUTH ELEVATION

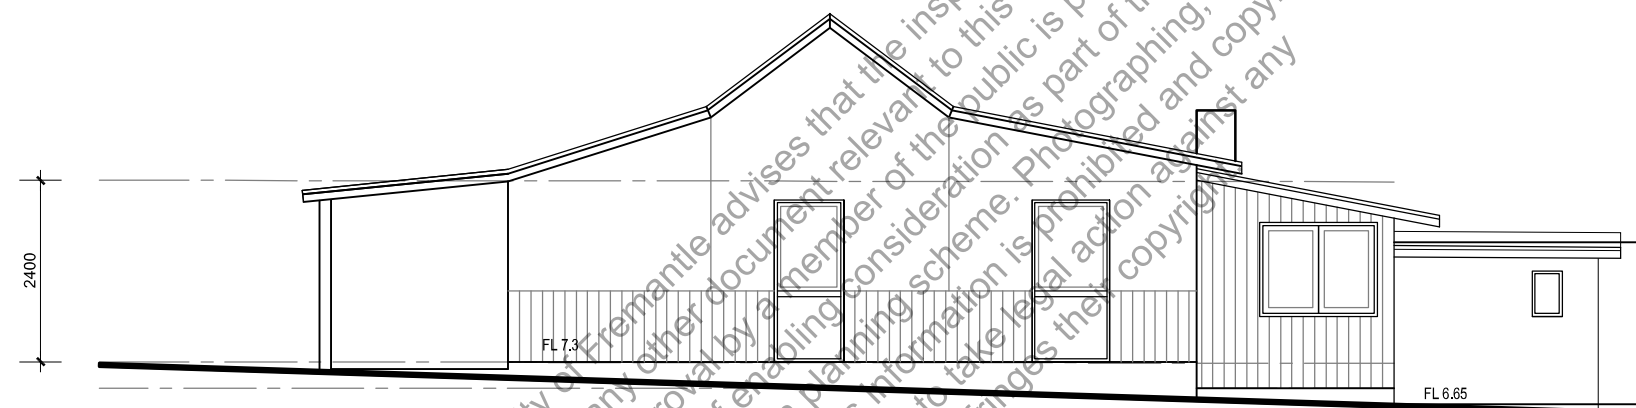

WEST ELEVATION



EAST ELEVATION

EXISTING ELEVATIONS
SCALE 1:100 @ A3

CITY OF FREMANTLE
These Plans Form Part of

DA0327/26

8 September 2026

CLIENT:




**LOT 2 (#3) LLOYD STREET
SOUTH FREMANTLE**

**PROPOSED ALTERATION AND ADDITION FOR
DOUBLE STOREY DWELLING**

DA02
REV 0
JULY 2026

CLIENT:

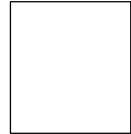


LOT 2 (#3) LLOYD STREET
SOUTH FREMANTLE



DA04
REV 0
JUL Y 2026

OVERALL GROUND FLOOR PLAN
SCALE 1:100 @ A3

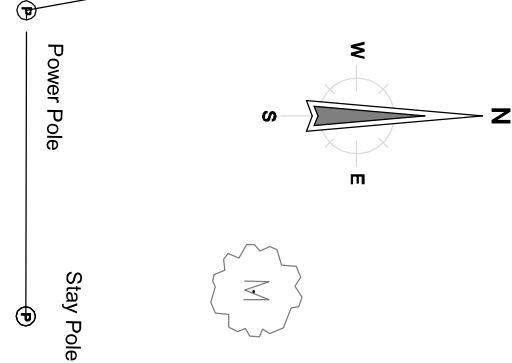

PALMELIA STREET

CITY OF FREMANTLE
These Plans Form Part of

DA0327/26

8 September 2026

LLOYD STREET

12.88

TBM RL7.02

Comms
Conc. Path

Water

DRIVEWAY

VERANDAH

Overhead Power

MASTER
BEDROOM

BED 1
BED 2

BATH

ENS

WIR

LIVING

DINING

KITCHEN

ALFRESCO

LAUNDRY

STORE

GARAGE

VERANDAH

DRIVEWAY

WATER

SEWER

POWER

TELEPHONE

CABLE

POST

WALL

FENCE

ROAD

RAIL

WATER

SEWER

POWER

TELEPHONE

CABLE

POST

WALL

FENCE

ROAD

RAIL

WATER

SEWER

POWER

TELEPHONE

CABLE

POST

WALL

FENCE

ROAD

RAIL

WATER

SEWER

POWER

TELEPHONE

CABLE

POST

WALL

FENCE

ROAD

RAIL

WATER



NORTH ELEVATION (UPPER FLOOR ADDITION)



NORTH ELEVATION



SOUTH ELEVATION

MATERIALS & FINISHES



EXPOSED RECYCLED
FACE BRICK



PALE GREEN
HORIZONTAL
WEATHERBOARD
CLADDING



COLORBOND
ROOF
SURFMIST



WINDOWS
BLACK
ALUMINIUM



VERANDAH POSTS
& TRIM
OFF WHITE

DESIGN APPROACH

- Pale green weatherboard on the ground floor reflects the traditional character of South Fremantle.
- Exposed brick upper level provides contemporary contrast and strong visual anchor.
- First floor addition set back towards the rear to minimise visual bulk from the street.
- Large upper level living opens to a south-west corner balcony to capture light and views.
- Alfresco below provides sheltered outdoor living and connection to the garden.
- Heritage-style verandah and detailing retain the streetscape character.

CITY OF FREMANTLE
These Plans Form Part of

DA0327/26

8 September 2026

