


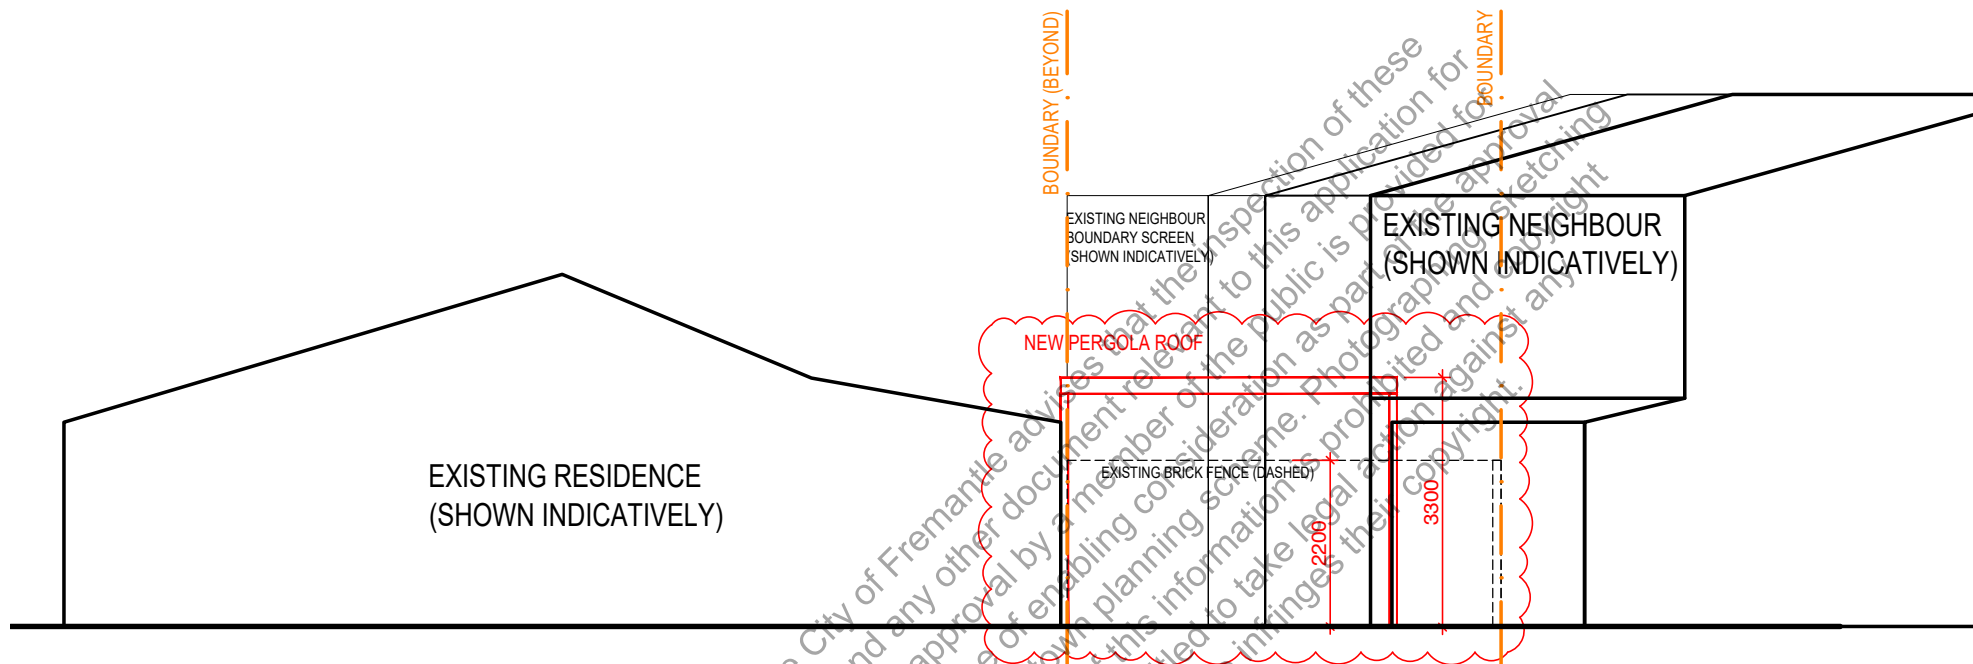

CITY OF FREMANTLE
These Plans Form Part of

DA0315/26

26 August 2026

NOTES

KEYPLAN

REV: BY: CHK: DATE:

PROJECT
QUARRY ST RESIDENCE

TITLE:
ELEVATION
33 QUARRY ST FEREMANTLE

DRAWING NO: 26029_AE_01	REV: A	SCALE @ A3 1:100
-----------------------------------	------------------	----------------------------

BY: DO	CHK:	DATE: 28.07.2026
------------------	-------------	----------------------------


XREFS USED IN THIS DRAWING:

INFORMATION



L.drew@oxstudio.com.au




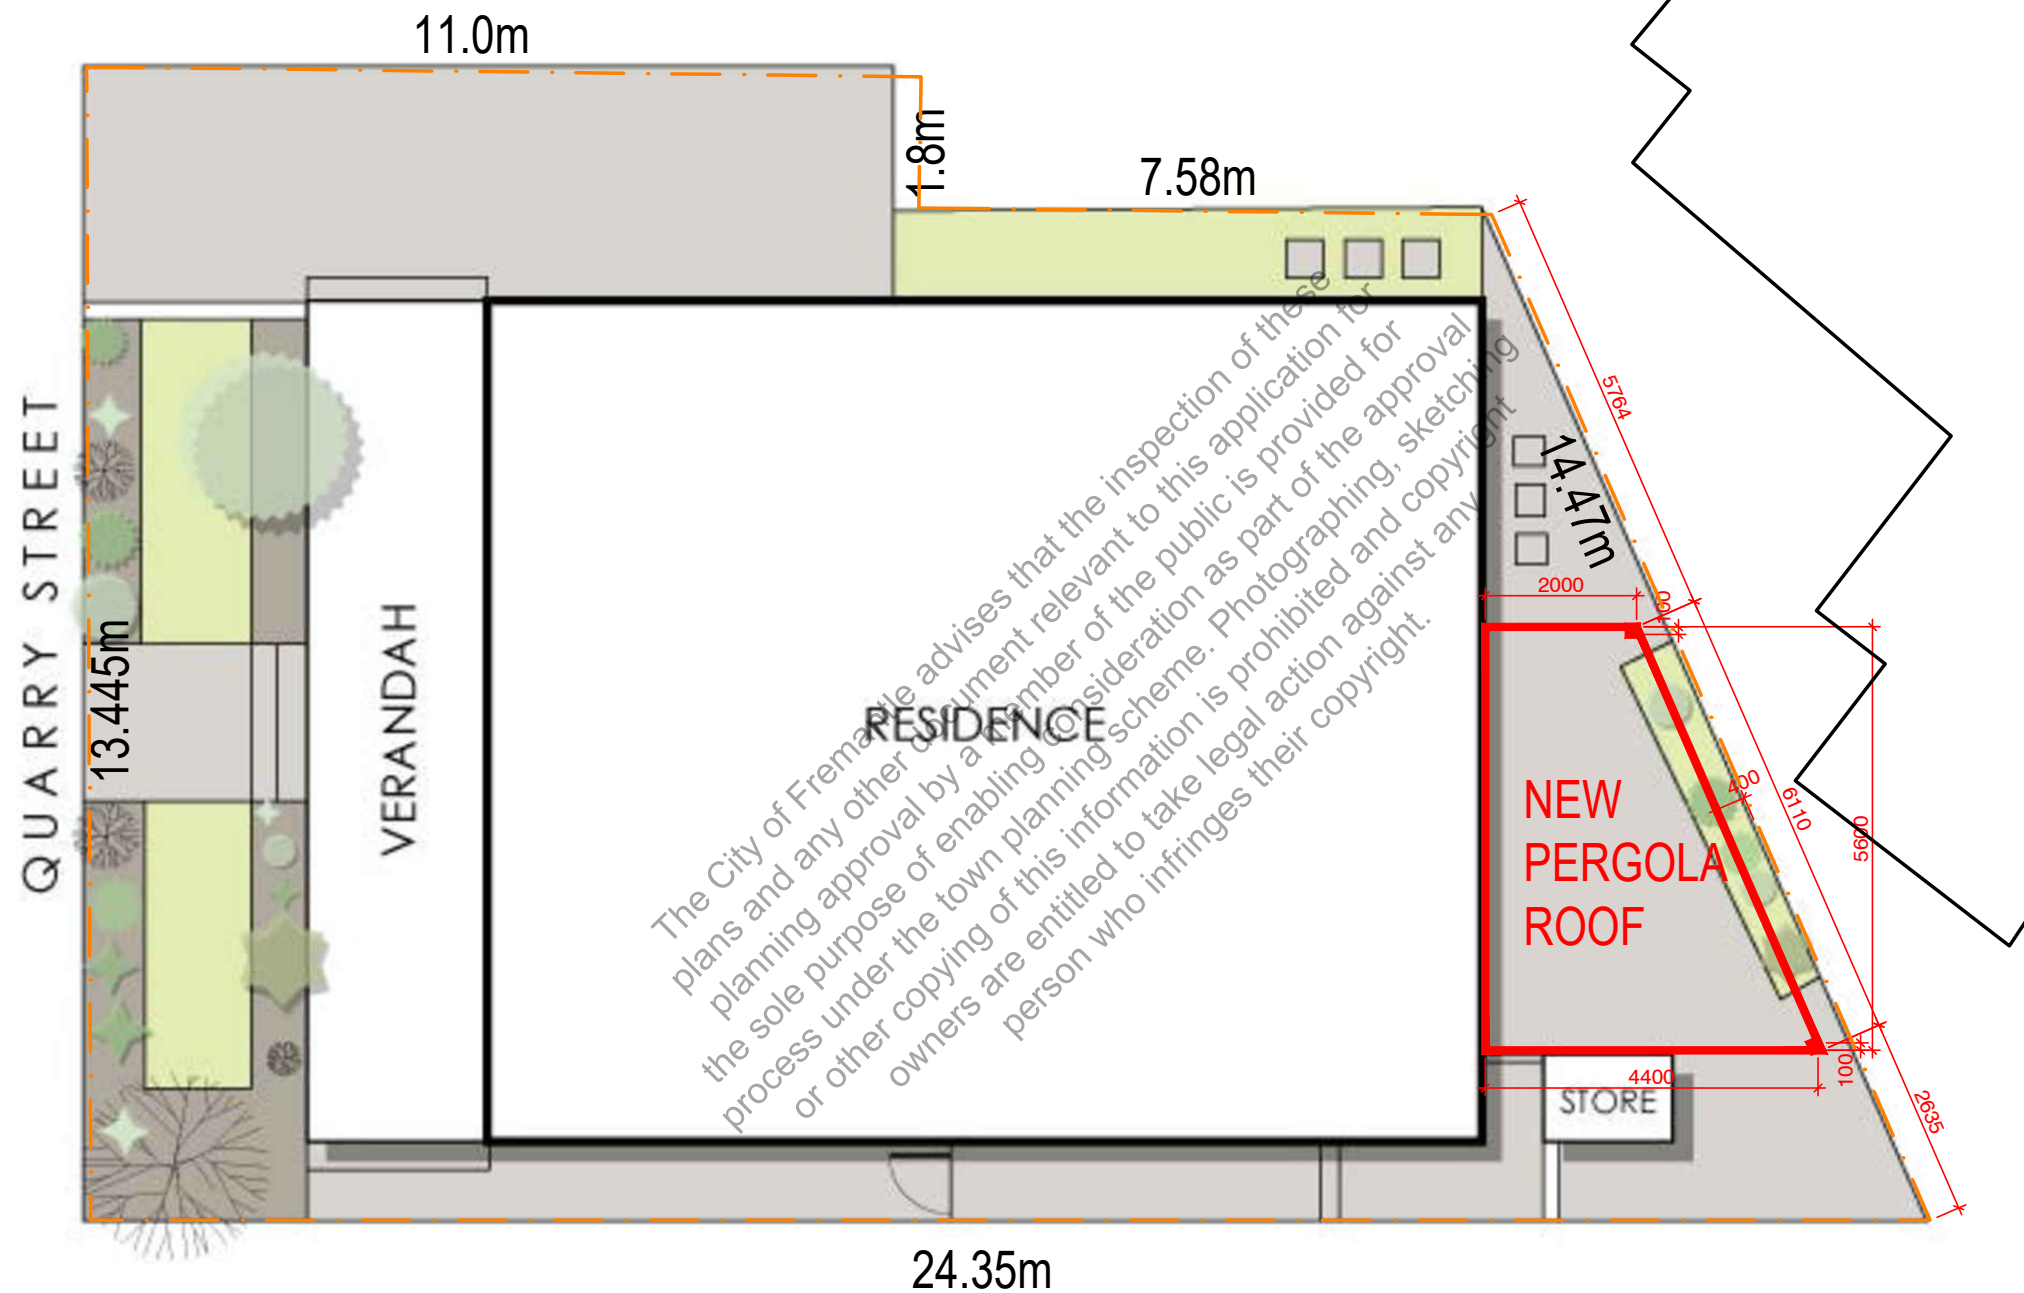

33 Quarry Street, Fremantle

CITY OF FREMANTLE
These Plans Form Part of
DA0315/26
26 August 2026


NOTES

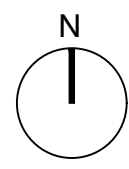


KEYPLAN

REV:	BY:	CHK:	DATE:
PROJECT			
QUARRY ST RESIDENCE			
TITLE:			
FLOOR PLAN			
33 QUARRY ST FEREMANTLE			
DRAWING NO:		REV:	SCALE @ A3
26029_AG_01		A	1:100
BY:	CHK:	DATE:	
DO		28.07.2026	
XREFS USED IN THIS DRAWING:			

INFORMATION

 

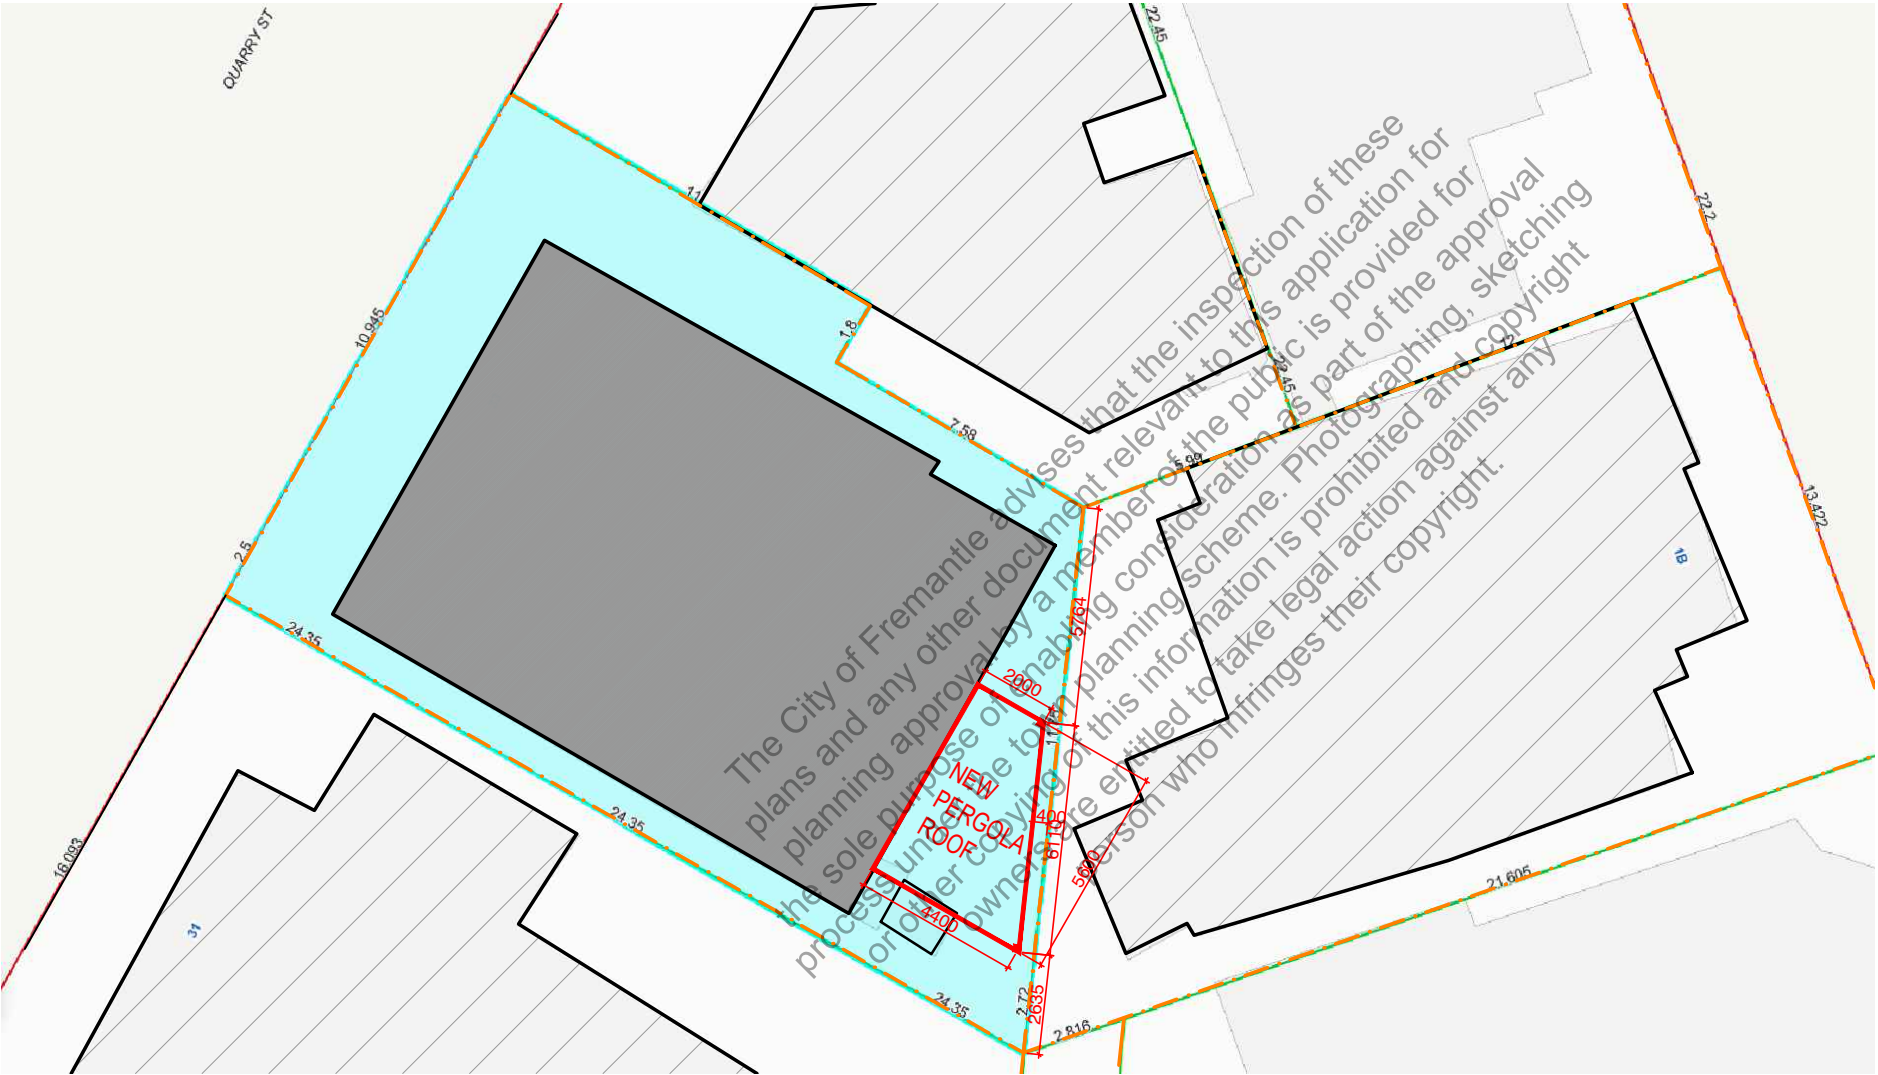


CITY OF FREMANTLE
These Plans Form Part of

DA0315/26

26 August 2026

NOTES

 

KEYPLAN

REV: BY: CHK: DATE:

PROJECT
QUARRY ST RESIDENCE

TITLE:
SITE PLAN
33 QUARRY ST FEREMANTLE

DRAWING NO: 26029_AZ_01	REV: A	SCALE @ A3 1:200
-----------------------------------	------------------	----------------------------

BY: DO	CHK:	DATE: 28.07.2026
------------------	-------------	----------------------------

XREFS USED IN THIS DRAWING:

INFORMATION

