


NOTES:  
- DEMOUNTABLE AND CONRAINER REMOVED  
- TIN ROOF REINSTALLED (COUNCIL APPROVED)  
- BULL NOSE VERANDAH REINSTALLED (COUNCIL APPROVED)

CITY OF FREMANTLE  
These Plans Form Part of  
  
DA0355/26  
  
22 Sep 2026

Survey

NOTE- DEMOUNTABLE BUILDING HAS BEEN REMOVED.

NOTE- SHIPPING CONTAINER HAS BEEN REMOVED.


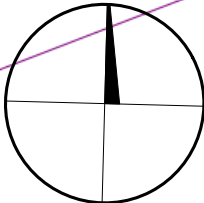


NORTH


|                          |                             |                            |                         |                |     |        |      |             |   |
|--------------------------|-----------------------------|----------------------------|-------------------------|----------------|-----|--------|------|-------------|---|
| PROJECT TITLE-           | LOCATION-                   | PROJECT DESCRIPTION        | PROJECT No.             | DRAWING TITLE- | No. | ISSUED | DATE | DRAWING No- | USE FIGURED DIMENSIONS AT ALL TIMES. DO NOT SCALE OFF DRAWING ALL DIMENSIONS AND LEVELS TO BE CHECKED BY CONTRACTOR PRIOR TO COMMENCING. IF DISCREPANCIES ARE FOUND, NOT DESIGN OFFICE PRIOR TO COMMENCING. THIS DESIGN REMAINS THE COPYRIG OF WILD DESIGN AND CANNOT BE COPIED WITHOUT PERMISSION. |
| MARINE TERRACE RESIDENCE | 96 MARINE TERRACE FREMANTLE | WORKS TO AN EXISTING HOUSE | W_021                   | SITE PLAN      |     |        |      | 01          |   |
|                          |                             |                            | ISSUED FOR-             | PAGE No-       |     |        |      |             |   |
|                          |                             |                            | DEVELOPMENT APPLICATION |                |     |        |      |             |   |
|                          |                             |                            |                         |                |     |        |      |             |   |
|                          |                             |                            |                         |                |     |        |      |             |   |

DA0355/26


22 Sep 2026

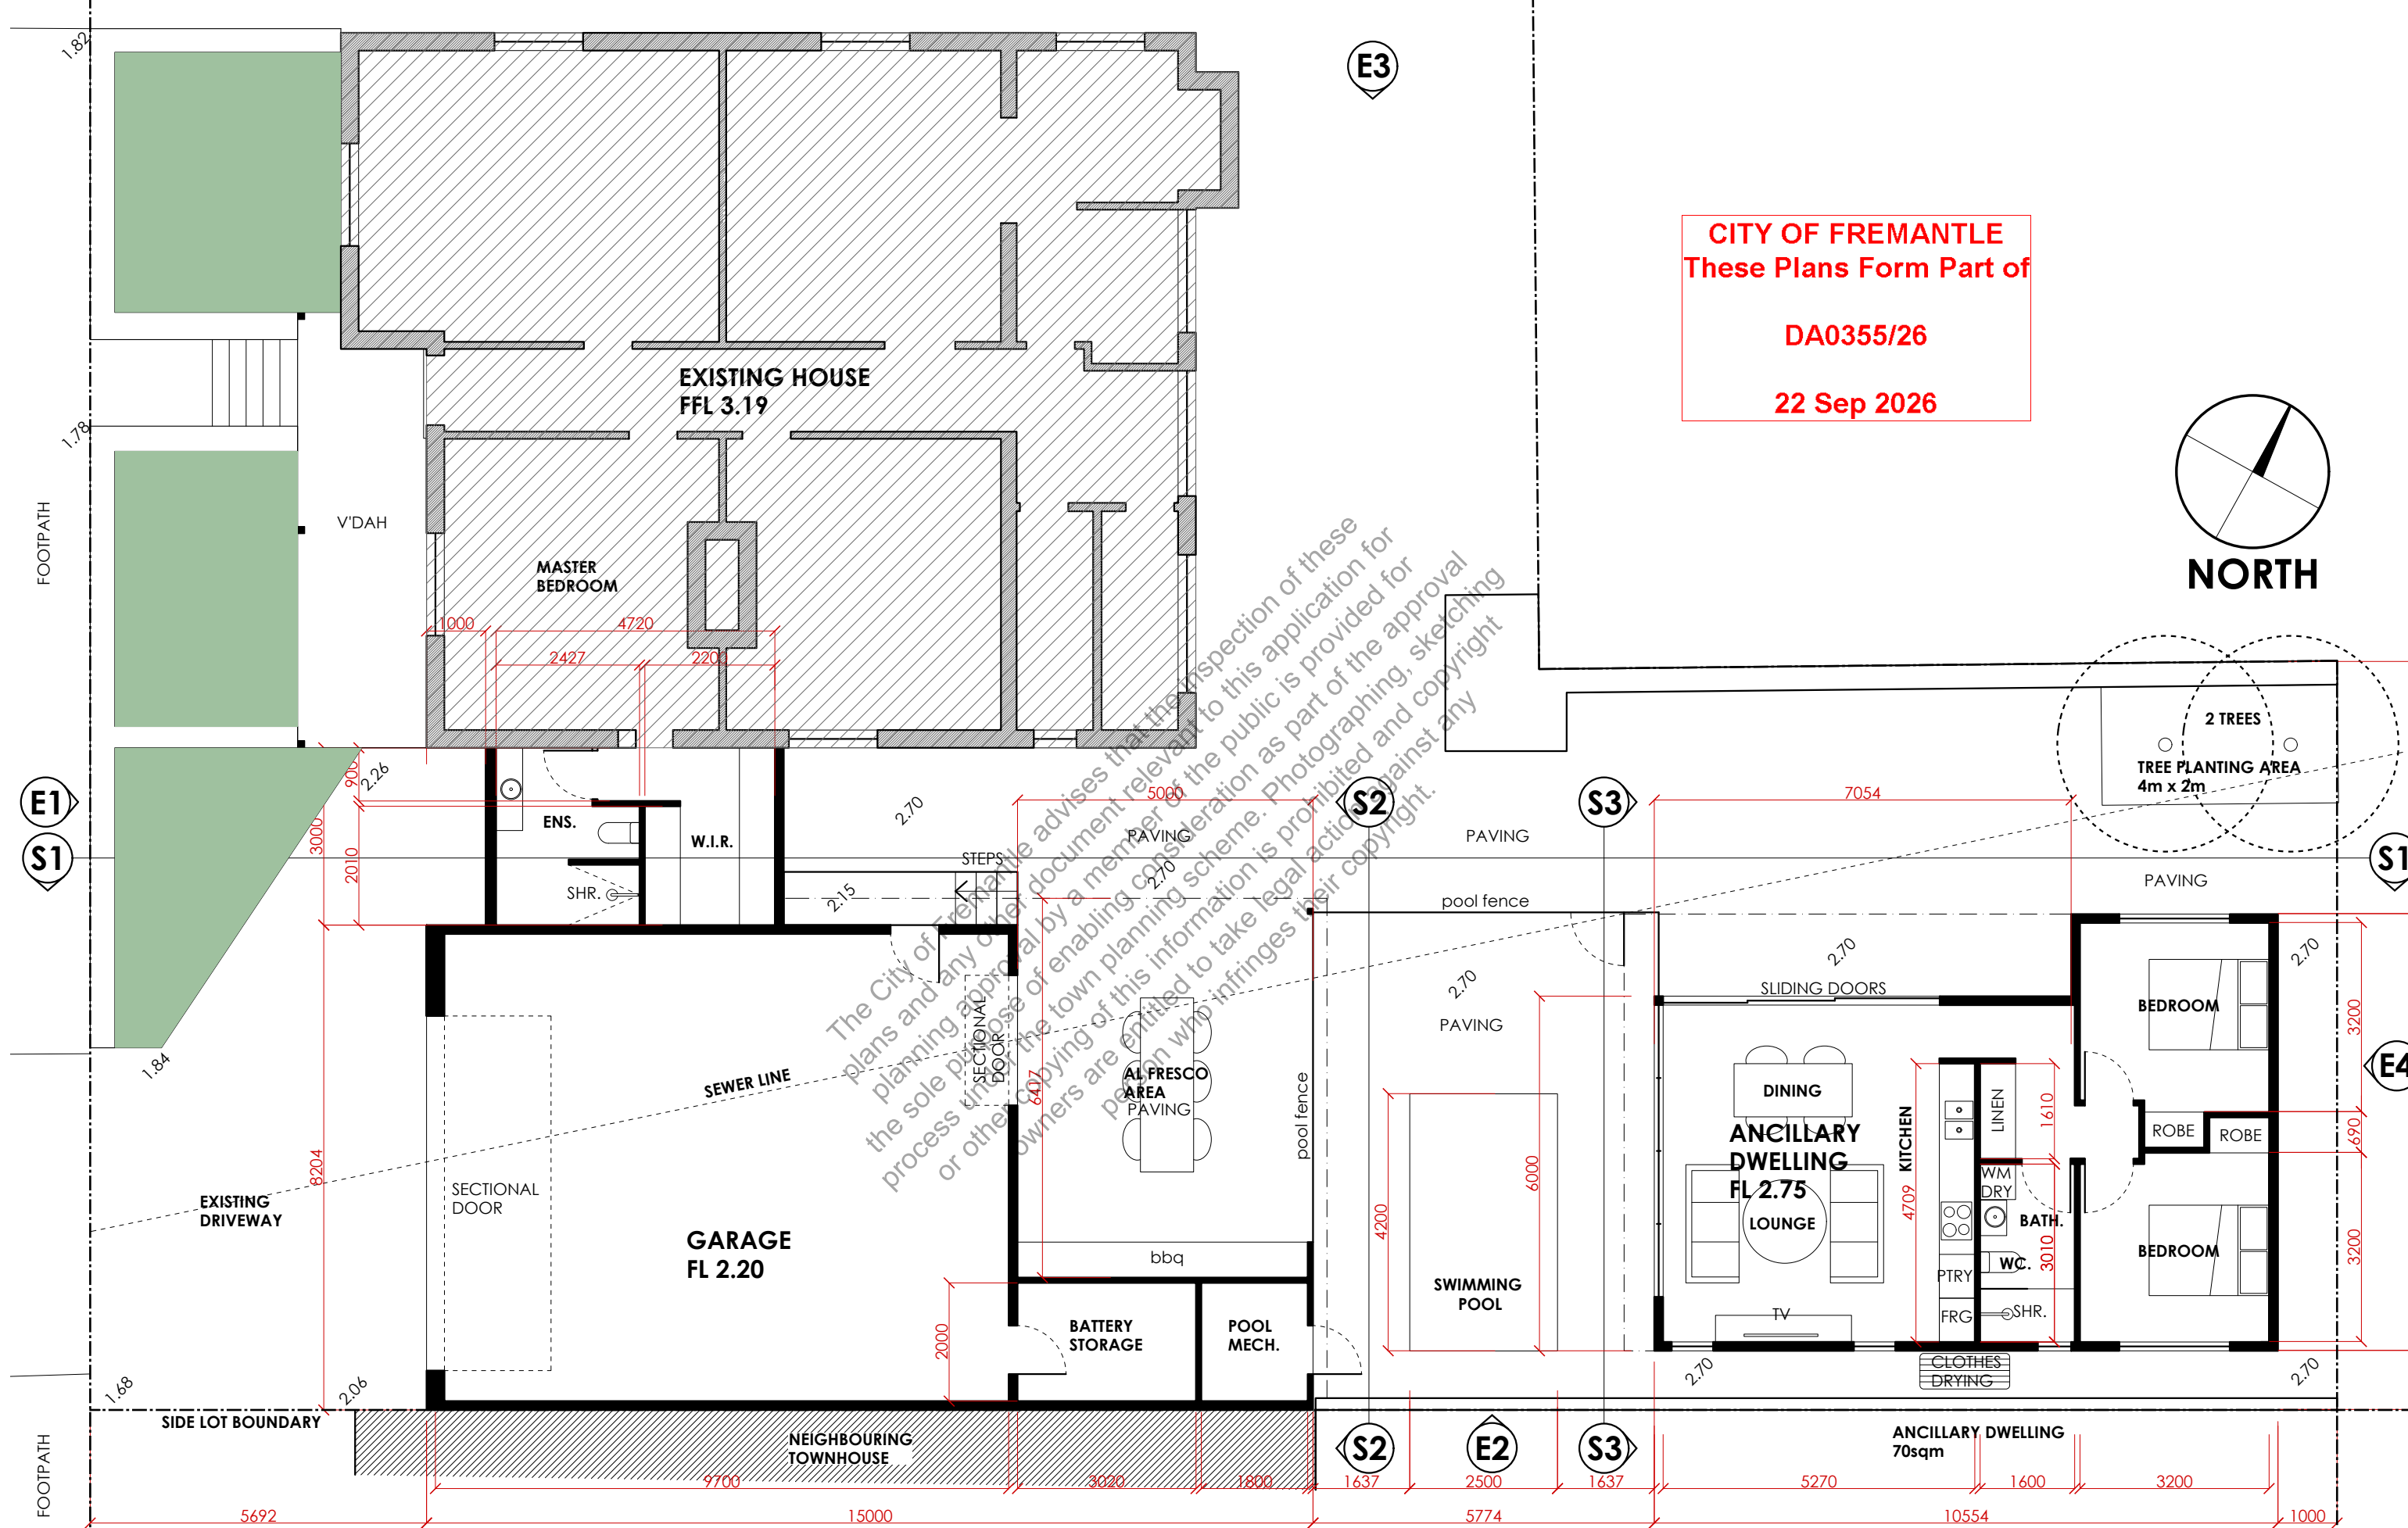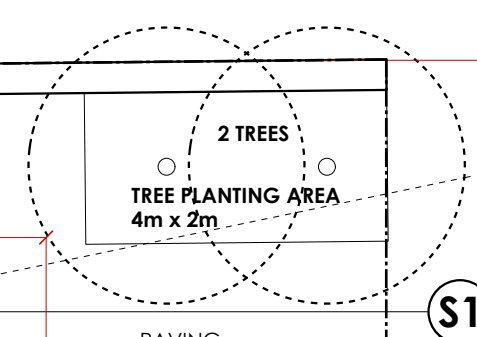

|                                |                                   |                                     |                            |                                 |     |        |      |             |   |
|--------------------------------|-----------------------------------|-------------------------------------|----------------------------|---------------------------------|-----|--------|------|-------------|---|
| PROJECT TITLE-                 | LOCATION-                         | PROJECT DESCRIPTION                 | PROJECT No.                | DRAWING TITLE-                  | No. | ISSUED | DATE | DRAWING No- | USE FIGURED DIMENSIONS AT ALL TIMES. DO NOT SCALE OFF DRAWING ALL DIMENSIONS AND LEVELS TO BE CHECKED BY CONTRACTOR PRIOR TO COMMENCING.<br>IF DISCREPENCIES ARE FOUND, NOT DESIGN OFFICE PRIOR TO COMMENCING.<br>THIS DESIGN REMAINS THE COPYRIGHT OF WILD DESIGN AND CANNOT BE COPIED WITHOUT PERMISSION. |
|                                |                                   |                                     |                            |                                 |     |        |      |             |   |
| MARINE<br>TERRACE<br>RESIDENCE | 96 MARINE<br>TERRACE<br>FREMANTLE | WORKS<br>TO AN<br>EXISTING<br>HOUSE | ISSUED FOR-                | W_021<br>FLOOR PLAN<br>PAGE No- |     |        |      | 02          |   |
|                                |                                   |                                     | DEVELOPMENT<br>APPLICATION |                                 |     |        |      |             |   |

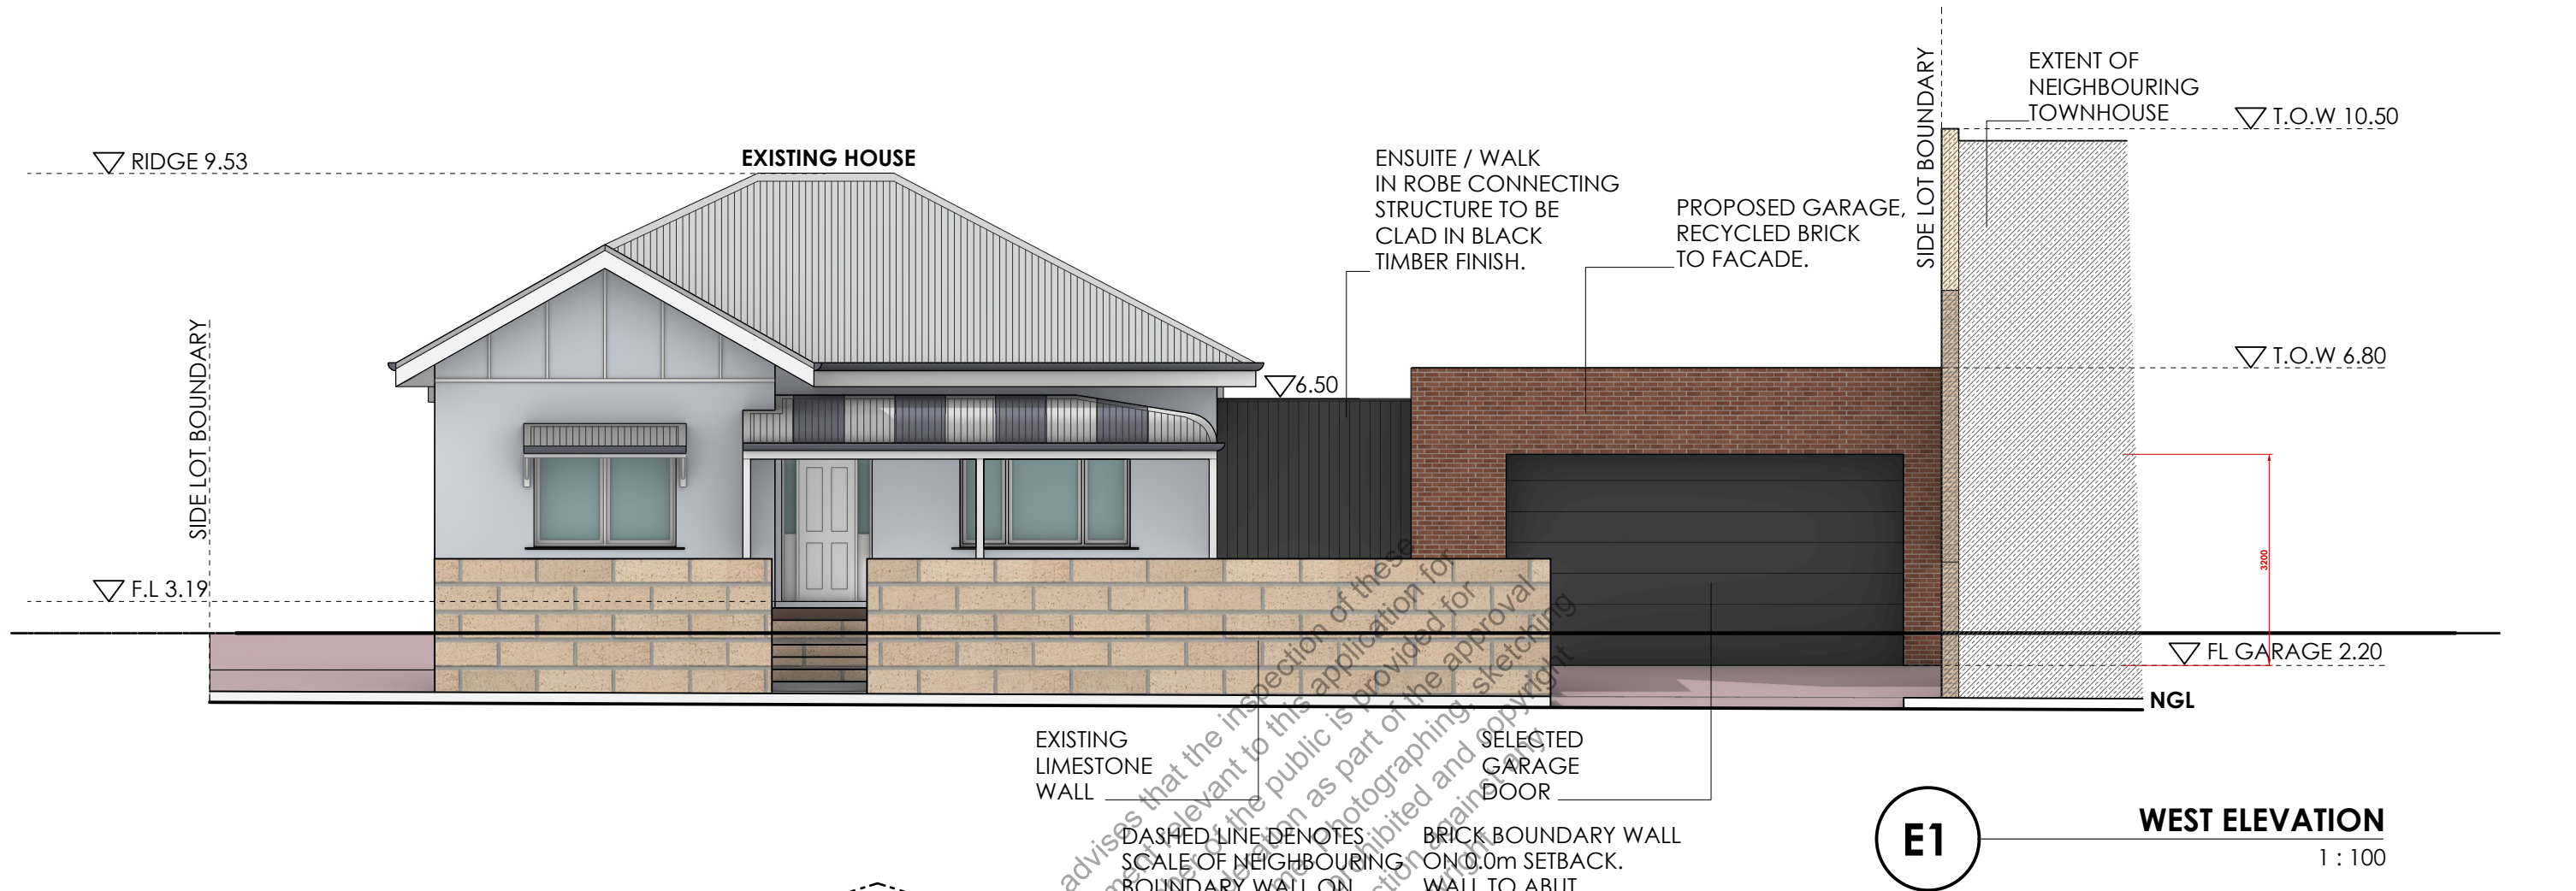

**E1** **WEST ELEVATION**  
1 : 100

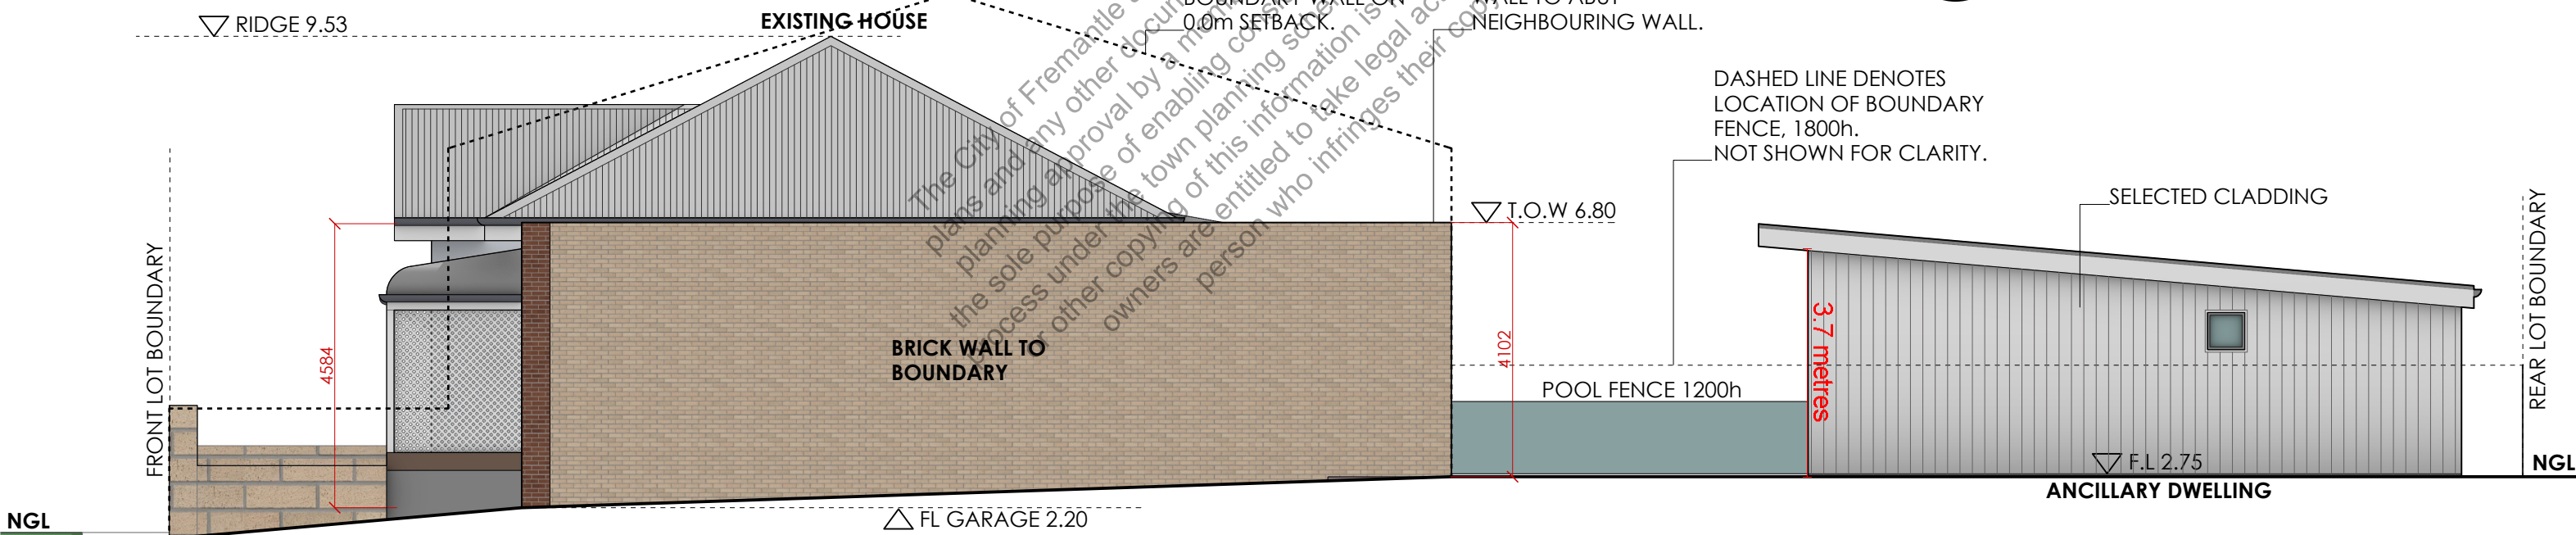

**E2** **SOUTH ELEVATION**  
1 : 100

**CITY OF FREMANTLE**  
**These Plans Form Part of**  
  
**DA0355/26**  
  
**22 Sep 2026**

| PROJECT TITLE-           | LOCATION-                   | PROJECT DESCRIPTION        | PROJECT No.             | DRAWING TITLE-     | No. | ISSUED | DATE | DRAWING No- | USE FIGURED DIMENSIONS AT ALL TIMES. DO NOT SCALE OFF DRAWING ALL DIMENSIONS AND LEVELS TO BE CHECKED BY CONTRACTOR PRIOR TO COMMENCING. IF DISCREPANCIES ARE FOUND, NOT DESIGN OFFICE PRIOR TO COMMENCING. THIS DESIGN REMAINS THE COPYRIGHT OF WILD DESIGN AND CANNOT BE COPIED WITHOUT PERMISSION. |
|--------------------------|-----------------------------|----------------------------|-------------------------|--------------------|-----|--------|------|-------------|---|
| MARINE TERRACE RESIDENCE | 96 MARINE TERRACE FREMANTLE | WORKS TO AN EXISTING HOUSE | ISSUED FOR-             | W_021 OVERALL PLAN |     |        |      | 03          |   |
|                          |                             |                            | DEVELOPMENT APPLICATION | PAGE No-           |     |        |      |             |   |





**CITY OF FREMANTLE**  
**These Plans Form Part of**

**DA0355/26**

22 Sep 2026

**EXTENT OF OVERSHADOWING TO 98 MARINE TERRACE CAUSED BY THE PROPOSED GARAGE.**

**EXTENT OF OVERSHADOWING TO  
100 MARINE TERRACE CAUSED BY  
THE PROPOSED GARAGE.**

**EXISTING  
HOUSE**

**PROPOSED  
GARAGE**

**PROPOSED  
ANCILLARY  
DWELLING**

## NEIGHBOURING TOWNHOUSES

## NEIGH- BOURING CARPORTS

NEIGH-  
BOURING  
DRIVEWAY

## AREAS

## 98 MARINE TERRACE

TOTAL LOT AREA- 220sqm

GARAGE OVERSHADOWING- 99sqm

ANCILLARY DWELLING OVERSHADOWING- 52sqm

TOTAL OVERSHADOWING- 151sqm.


## 100 MARINE TERRACE

TOTAL LOT AREA- 220sqm

GARAGE OVERSHADOWING- 56sqm

TOTAL OVERSHADOWING- 56sqm

**EXTENT OF OVERSHADOWING TO 98 MARINE TERRACE CAUSED BY THE PROPOSED ANCILLARY DWELLING.**

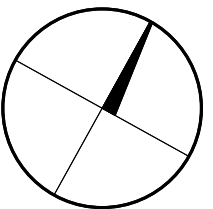

# NORTH

| PROJECT TITLE-                 | LOCATION-                         | PROJECT DESCRIPTION                 | PROJECT No. | DRAWING TITLE-             | No. | ISSUED | DATE | DRAWING No- | USE FIGURED DIMENSIONS AT ALL TIMES. DO NOT SCALE OFF DRAWING ALL DIMENSIONS AND LEVELS TO BE CHECKED BY CONTRACTOR PRIOR TO COMMENCING.<br>IF DESCRENCIES ARE FOUND, NOT DESIGN OFFICE PRIOR TO COMMENCING.<br>THIS DESIGN REMAINS THE COPYRIG OF WILD DESIGN AND CANNOT BE COPIED WITHOUT PERMISSION. |
|--------------------------------|-----------------------------------|-------------------------------------|-------------|----------------------------|-----|--------|------|-------------|---|
|                                |                                   |                                     |             |                            |     |        |      |             |   |
| MARINE<br>TERRACE<br>RESIDENCE | 96 MARINE<br>TERRACE<br>FREMANTLE | WORKS<br>TO AN<br>EXISTING<br>HOUSE | ISSUED FOR- | W_021<br>OVERSHADOWING     |     |        |      | 06          |   |
|                                |                                   |                                     |             | PAGE No-                   |     |        |      |             |   |
|                                |                                   |                                     |             | DEVELOPMENT<br>APPLICATION |     |        |      |             |   |