CITY OF Fremantle

Heritage Areas

2022

fremantle.wa.gov.au



ARTHUR HEAD CONSERVATION AREA (Fremantle)

Heritage Area

N

Scale: 1:2,600

Meters

0 50 100

CITY OF Fremantle

Walyalup Civic Centre
151 High Street,
Fremantle WA 6160
T 1300 MY FREO
(1300 693 736)
TTY 08 9432 9777
E info@fremantle.wa.gov.au
W www.fremantle.wa.gov.au



CANTONMENT HILL AND VICTORIA BARRACKS PRECINCT HERITAGE AREA (Fremantle)

Heritage Area

N

Scale: 1:2,200

Meters

0 40 80

CITY OF Fremantle

Walyalup Civic Centre
151 High Street,
Fremantle WA 6160
T 1300 MY FREO
(1300 693 736)
TTY 08 9432 9777
E info@fremantle.wa.gov.au
W www.fremantle.wa.gov.au

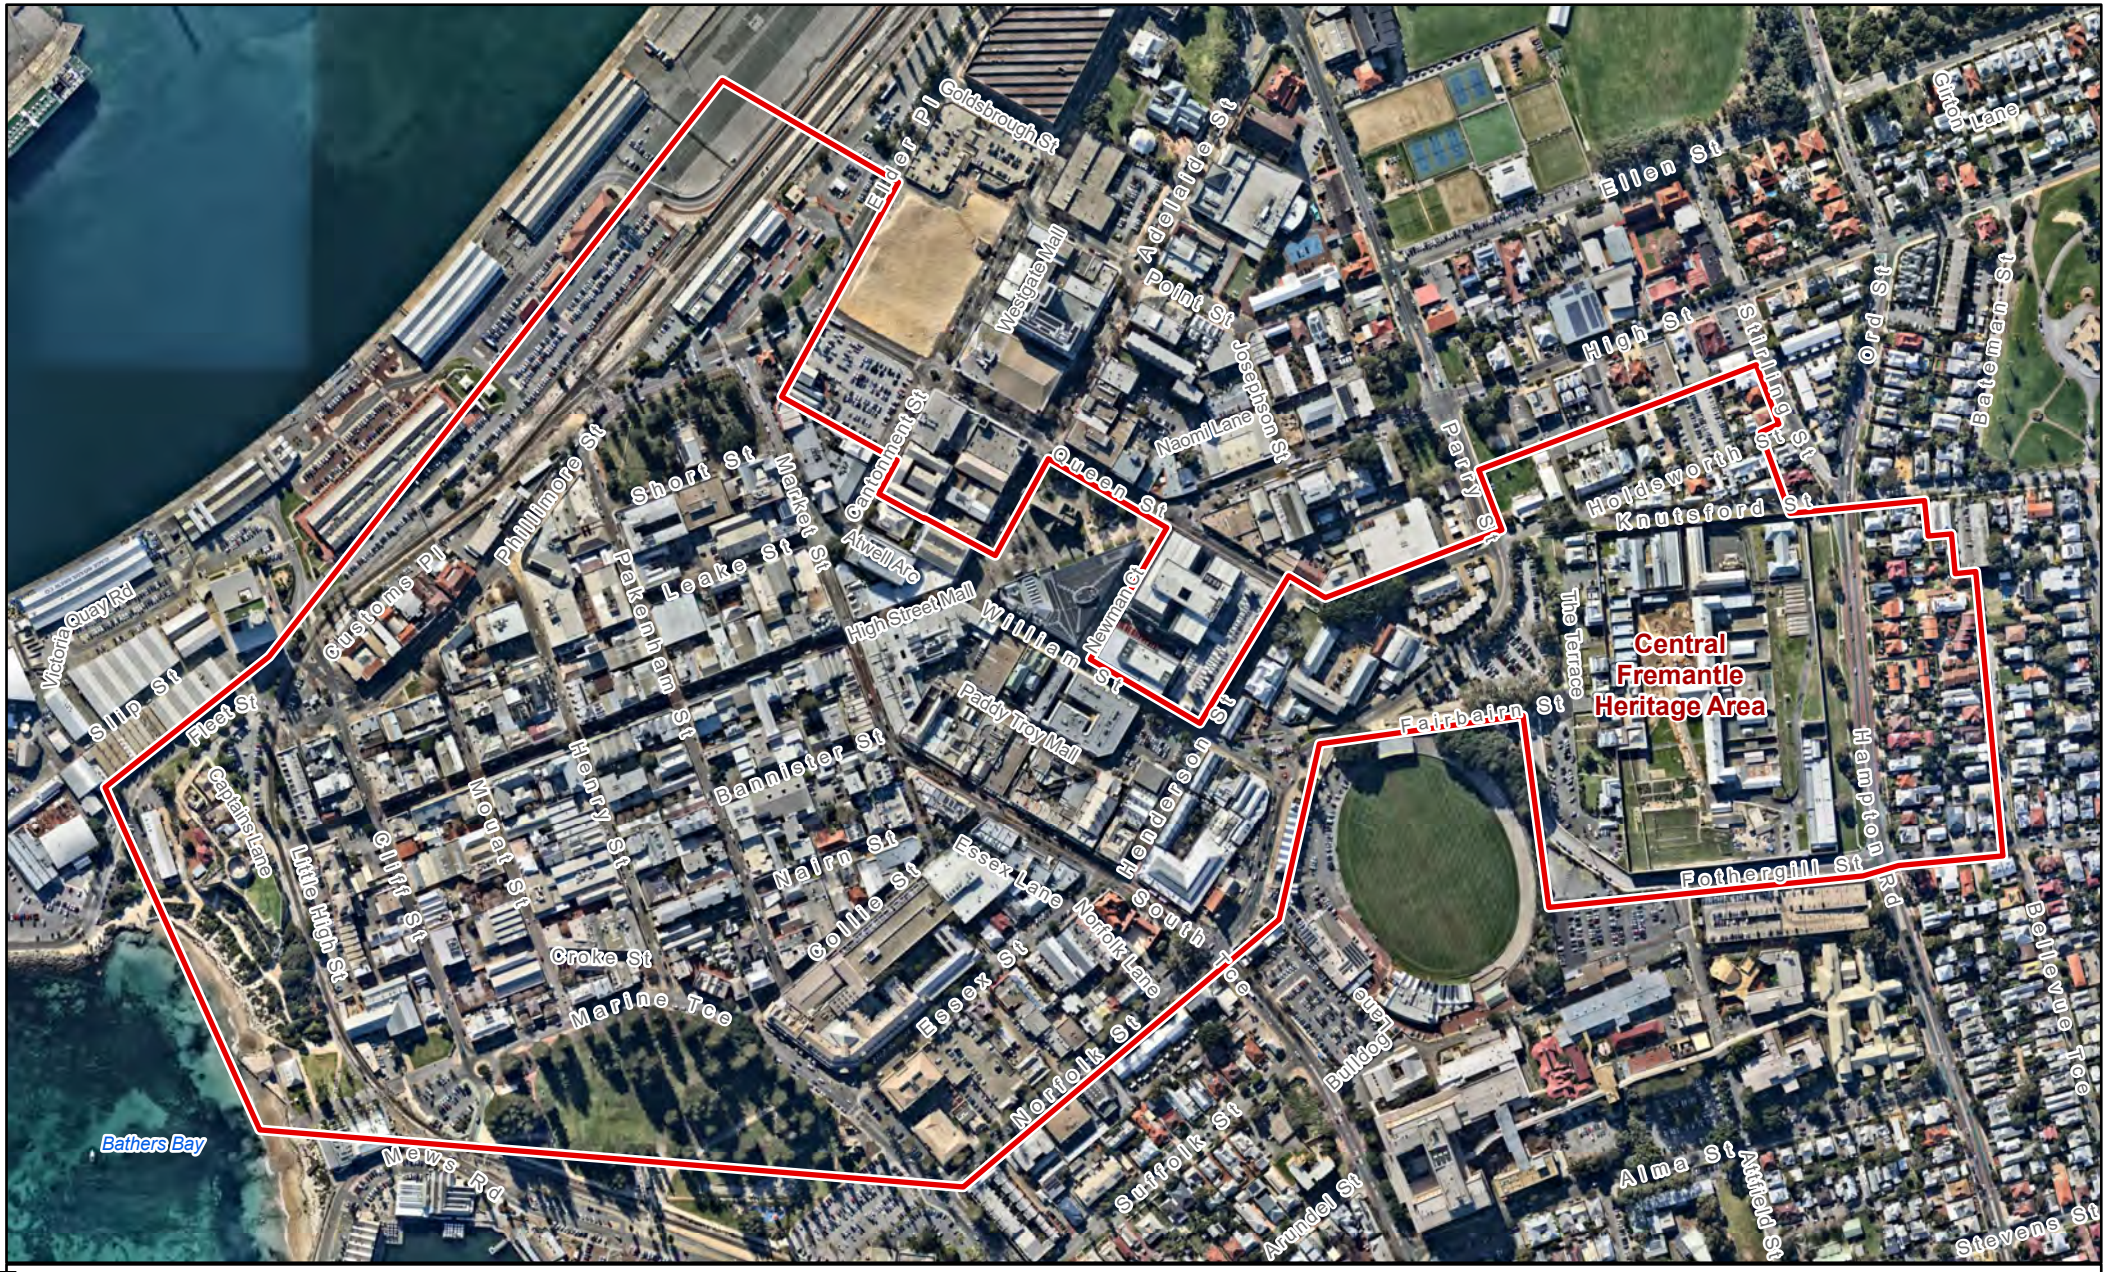

CENTRAL FREMANTLE HERITAGE AREA (Fremantle)

Heritage Area

N

Scale: 1:6,000

Meters

0 130 260

CITY OF Fremantle

Walyalup Civic Centre
151 High Street,
Fremantle WA 6160
T 1300 MY FREO
(1300 693 736)
TTY 08 9432 9777
E info@fremantle.wa.gov.au
W www.fremantle.wa.gov.au



CONVICT ESTABLISHMENT AND TUNNELS HERITAGE AREA (Fremantle)

Heritage Area

N

Scale: 1:4,400

Meters

0 90 180

CITY OF Fremantle

Walyalup Civic Centre
151 High Street,
Fremantle WA 6160
T 1300 MY FREO
(1300 693 736)
TTY 08 9432 9777
E info@fremantle.wa.gov.au
W www.fremantle.wa.gov.au



FOTHERGILL STREET PRECINCT HERITAGE AREA (Fremantle)

Heritage Area

N

Scale: 1:800 Meters

0 10 20

CITY OF Fremantle

Walyalup Civic Centre
151 High Street,
Fremantle WA 6160
T 1300 MY FREO
(1300 693 736)
TTY 08 9432 9777
E info@fremantle.wa.gov.au
W www.fremantle.wa.gov.au



FREMANTLE MUSEUM AND ARTS CENTRE PRECINCT HERITAGE AREA (Fremantle)

Heritage Area

N

Scale: 1:1,200

Meters

0 25 50

CITY OF Fremantle

Walyalup Civic Centre
151 High Street,
Fremantle WA 6160
T 1300 MY FREO
(1300 693 736)
TTY 08 9432 9777
E info@fremantle.wa.gov.au
W www.fremantle.wa.gov.au



FREMANTLE OVAL PRECINCT HERITAGE AREA (Fremantle)

Heritage Area

N

Scale: 1:1,800 Meters

0 30 60

Walyalup Civic Centre
151 High Street,
Fremantle WA 6160
T 1300 MY FREO
(1300 693 736)
TTY 08 9432 9777
E info@fremantle.wa.gov.au
W www.fremantle.wa.gov.au

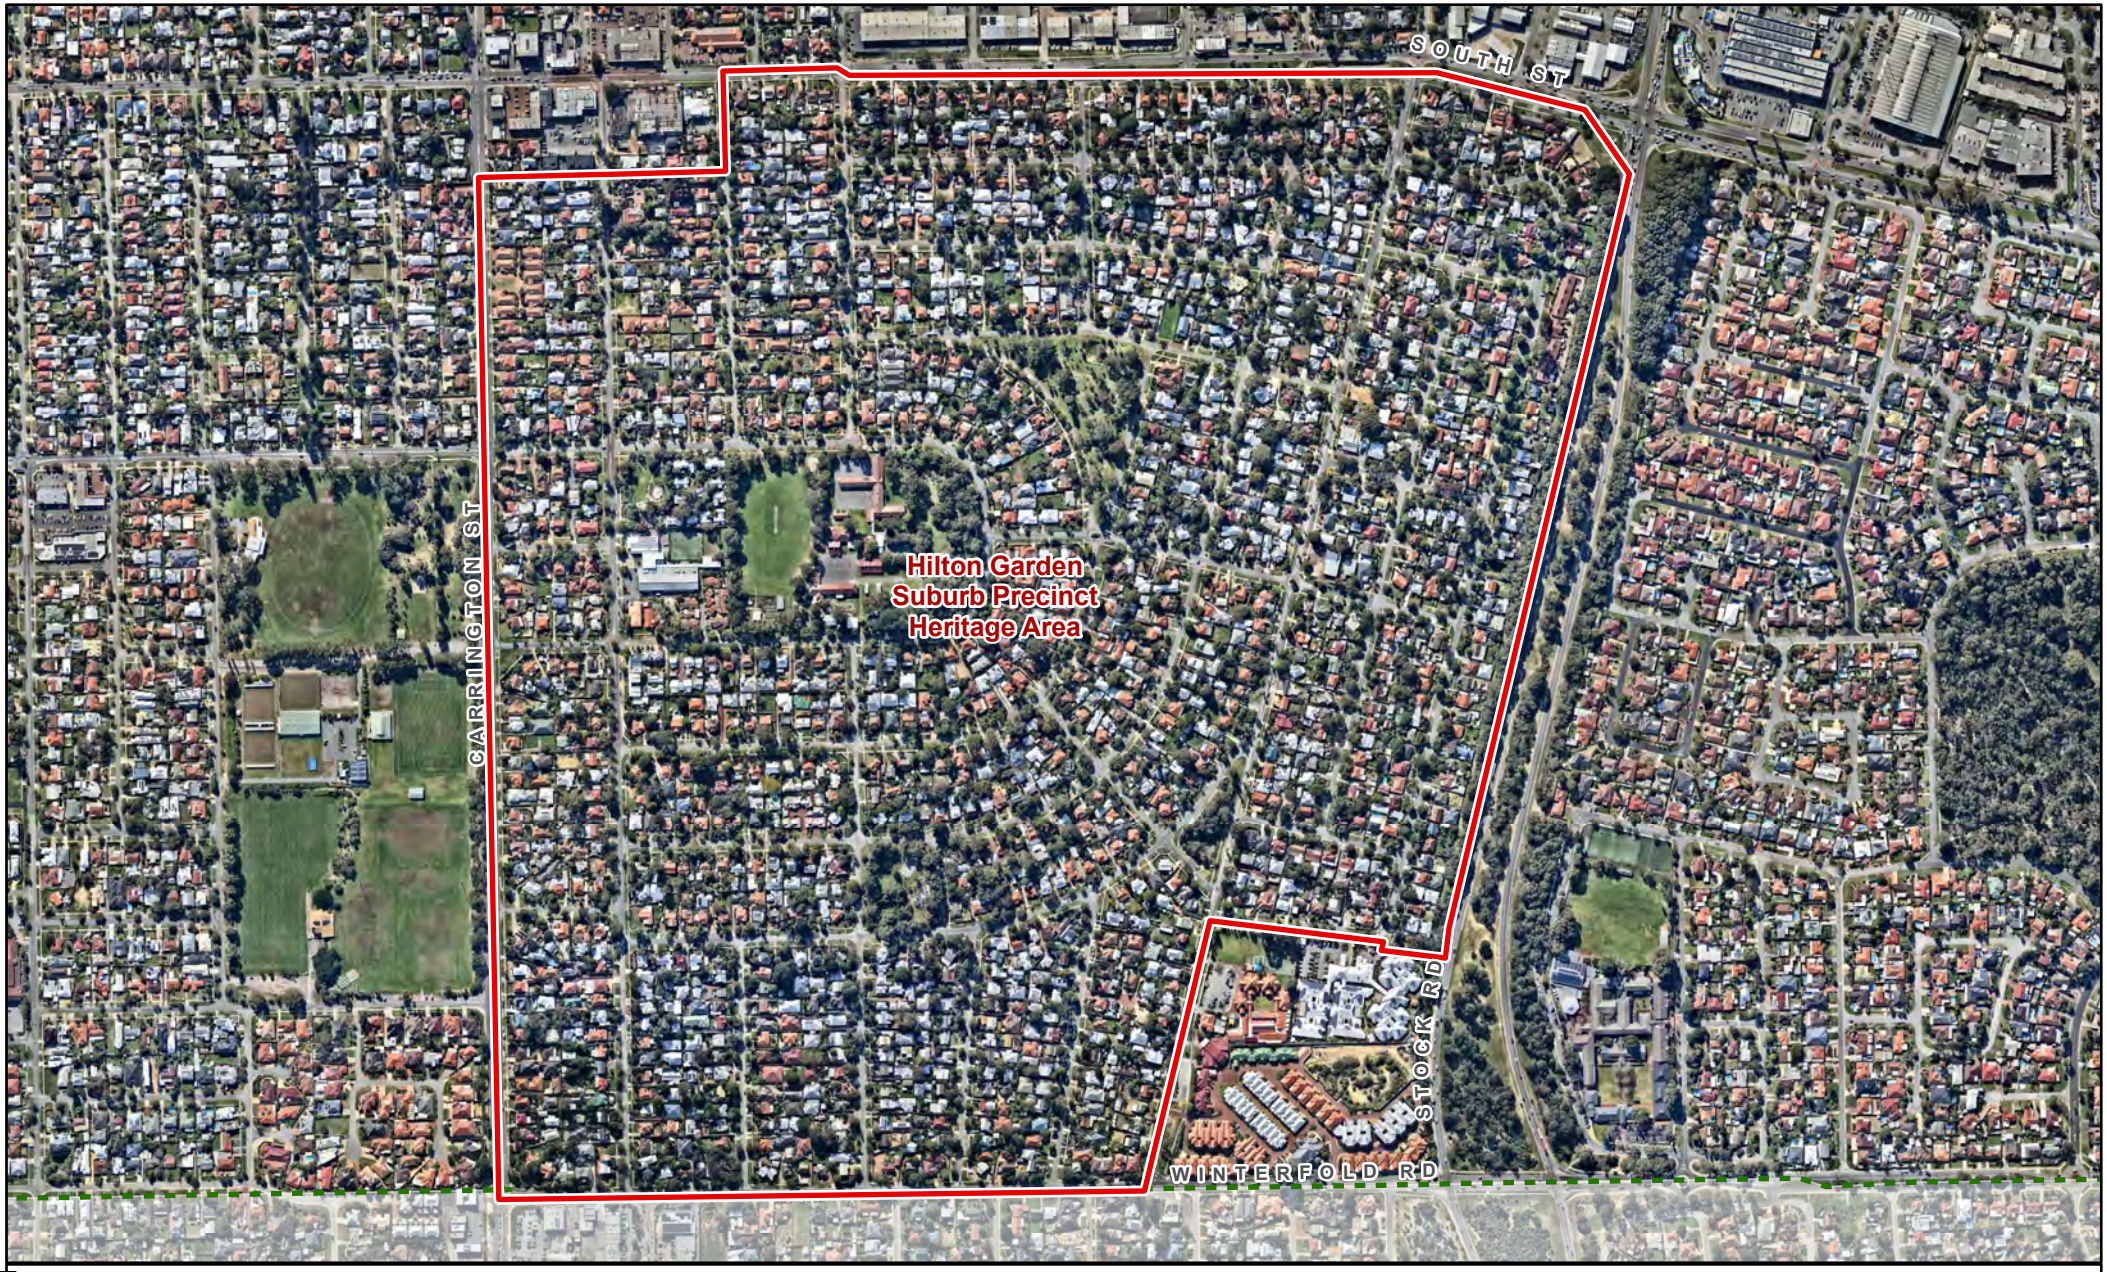

HILTON GARDEN SUBURB PRECINCT HERITAGE AREA (Hilton)

Heritage Area

N

Scale: 1:8,600

0 180 360 Meters

CITY OF Fremantle

Walyalup Civic Centre
151 High Street,
Fremantle WA 6160
T 1300 MY FREO
(1300 693 736)
TTY 08 9432 9777
E info@fremantle.wa.gov.au
W www.fremantle.wa.gov.au



HOLLAND AND FORREST STREET HERITAGE AREA (Fremantle)

Heritage Area

N

Scale: 1:5,000

Meters

0 110 220

CITY OF Fremantle

Walyalup Civic Centre
151 High Street,
Fremantle WA 6160
T 1300 MY FREO
(1300 693 736)
TTY 08 9432 9777
E info@fremantle.wa.gov.au
W www.fremantle.wa.gov.au



HOWARD STREET PRECINCT HERITAGE AREA (Fremantle)

Heritage Area

N

Scale: 1:1,000

Meters

0 20 40

CITY OF Fremantle

Walyalup Civic Centre
151 High Street,
Fremantle WA 6160
T 1300 MY FREO
(1300 693 736)
TTY 08 9432 9777
E info@fremantle.wa.gov.au
W www.fremantle.wa.gov.au

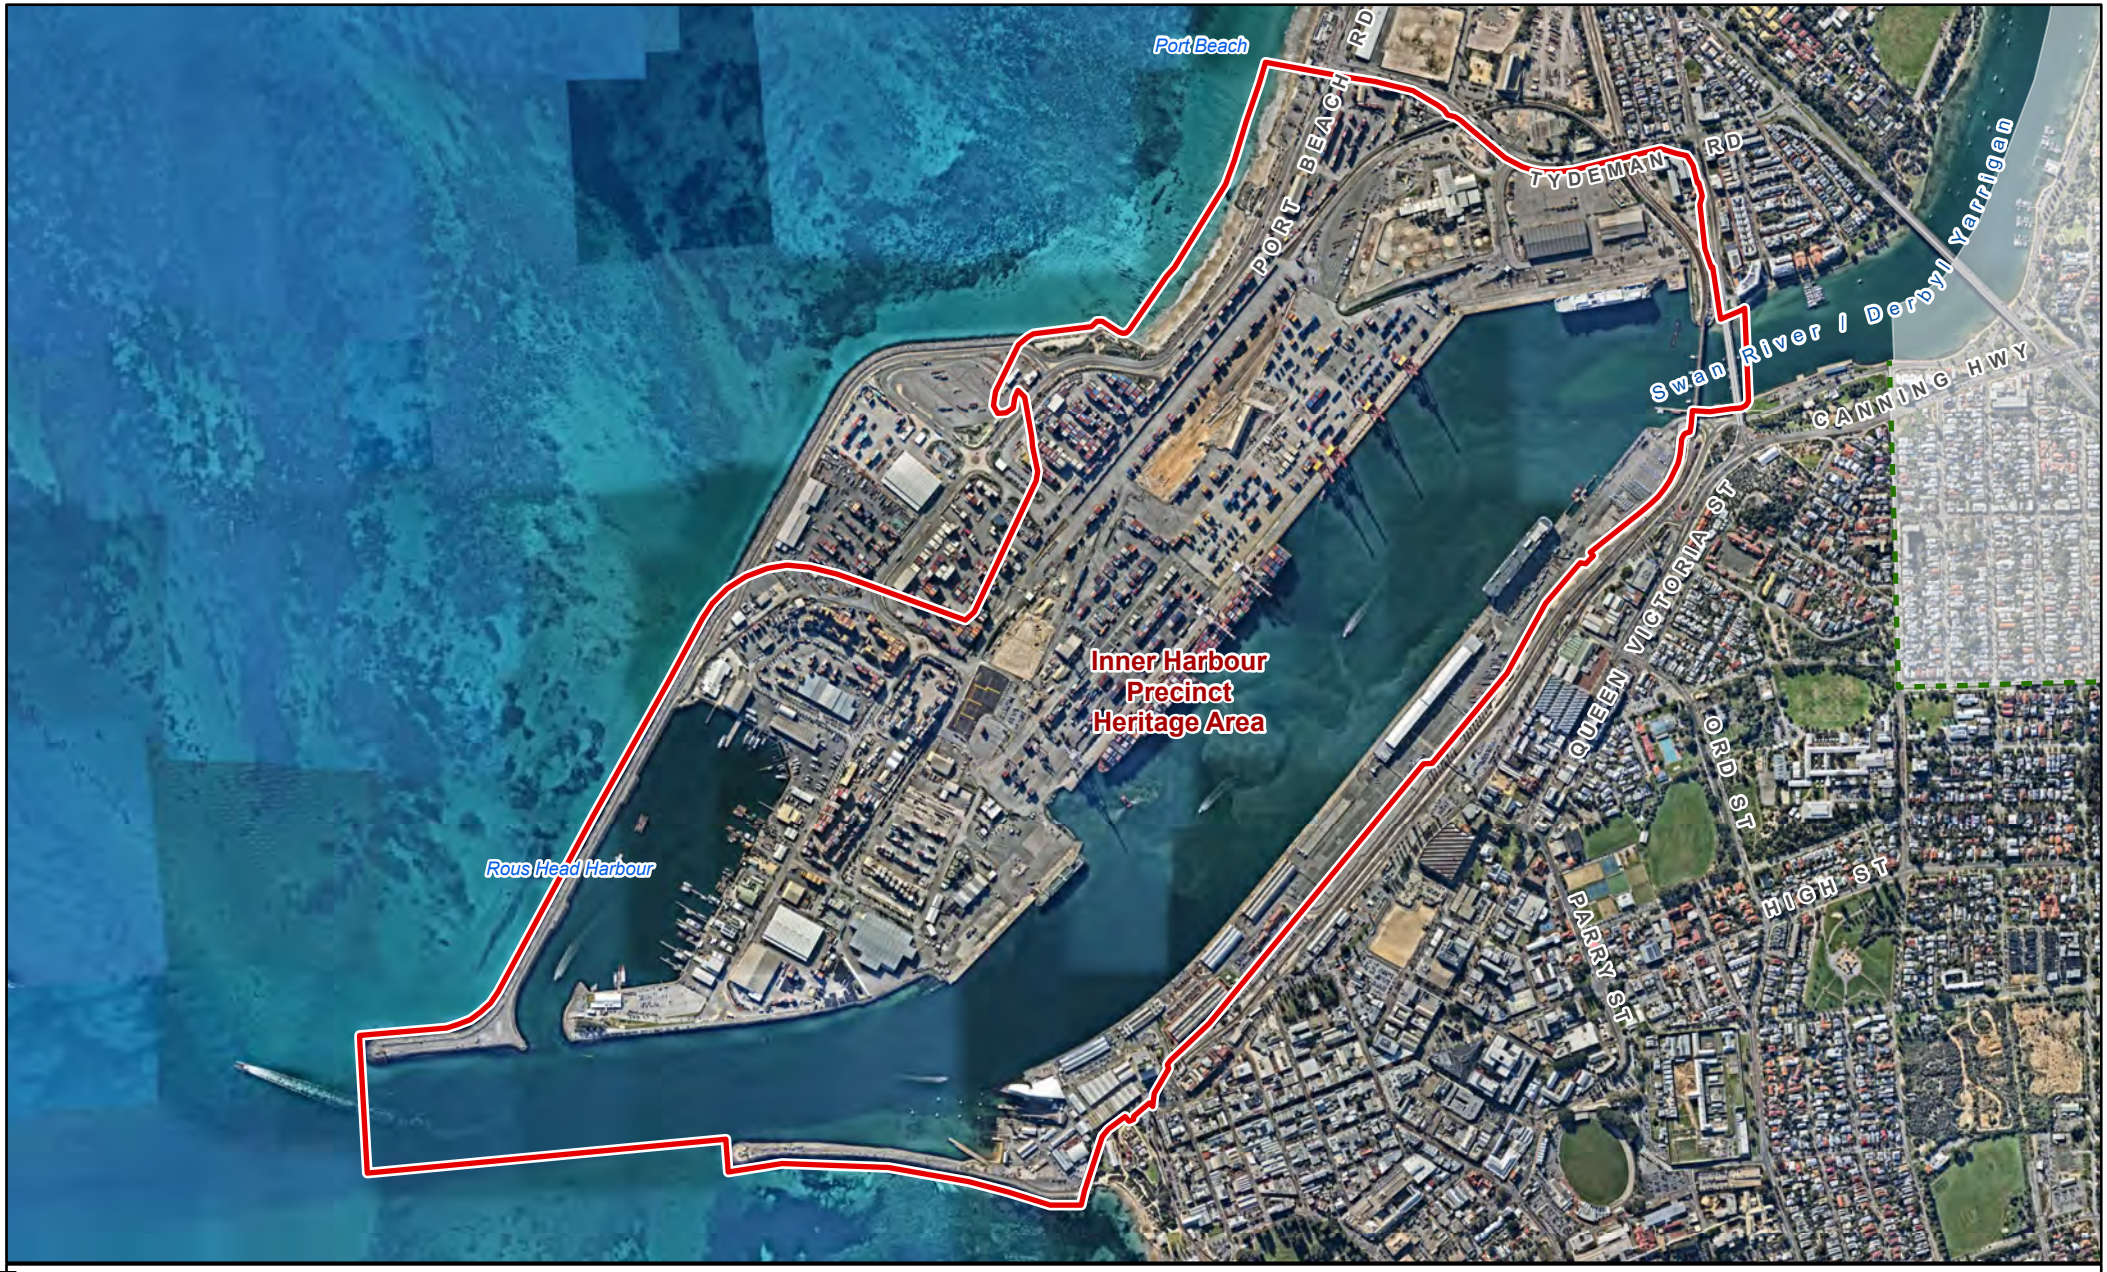

INNER HARBOUR PRECINCT HERITAGE AREA (Fremantle)

Heritage Area

N

Scale: 1:15,800

Meters

0 340 680

CITY OF Fremantle

Walyalup Civic Centre
151 High Street,
Fremantle WA 6160
T 1300 MY FREO
(1300 693 736)
TTY 08 9432 9777
E info@fremantle.wa.gov.au
W www.fremantle.wa.gov.au



MEMORIAL RESERVE PRECINCT HERITAGE AREA (Fremantle)

Heritage Area

N

Scale: 1:2,800

Meters

0 60 120

CITY OF Fremantle

Walyalup Civic Centre
151 High Street,
Fremantle WA 6160
T 1300 MY FREO
(1300 693 736)
TTY 08 9432 9777
E info@fremantle.wa.gov.au
W www.fremantle.wa.gov.au



NORTH FREMANTLE PRECINCT HERITAGE AREA (North Fremantle)

Heritage Area

N

Scale: 1:24,400

Meters

0 540 1,080

CITY OF Fremantle

Walyalup Civic Centre
151 High Street,
Fremantle WA 6160
T 1300 MY FREO
(1300 693 736)
TTY 08 9432 9777
E info@fremantle.wa.gov.au
W www.fremantle.wa.gov.au



ORD AND BATEMAN STREET PRECINCT HERITAGE AREA (Fremantle)

Heritage Area

N

Scale: 1:800 Meters

0 10 20

CITY OF Fremantle

Walyalup Civic Centre
151 High Street,
Fremantle WA 6160
T 1300 MY FREO
(1300 693 736)
TTY 08 9432 9777
E info@fremantle.wa.gov.au
W www.fremantle.wa.gov.au



ORD STREET PRECINCT HERITAGE AREA (Fremantle)

Heritage Area

N

Scale: 1:2,800

Meters

0 60 120

CITY OF Fremantle

Walyalup Civic Centre
151 High Street,
Fremantle WA 6160
T 1300 MY FREO
(1300 693 736)
TTY 08 9432 9777
E info@fremantle.wa.gov.au
W www.fremantle.wa.gov.au

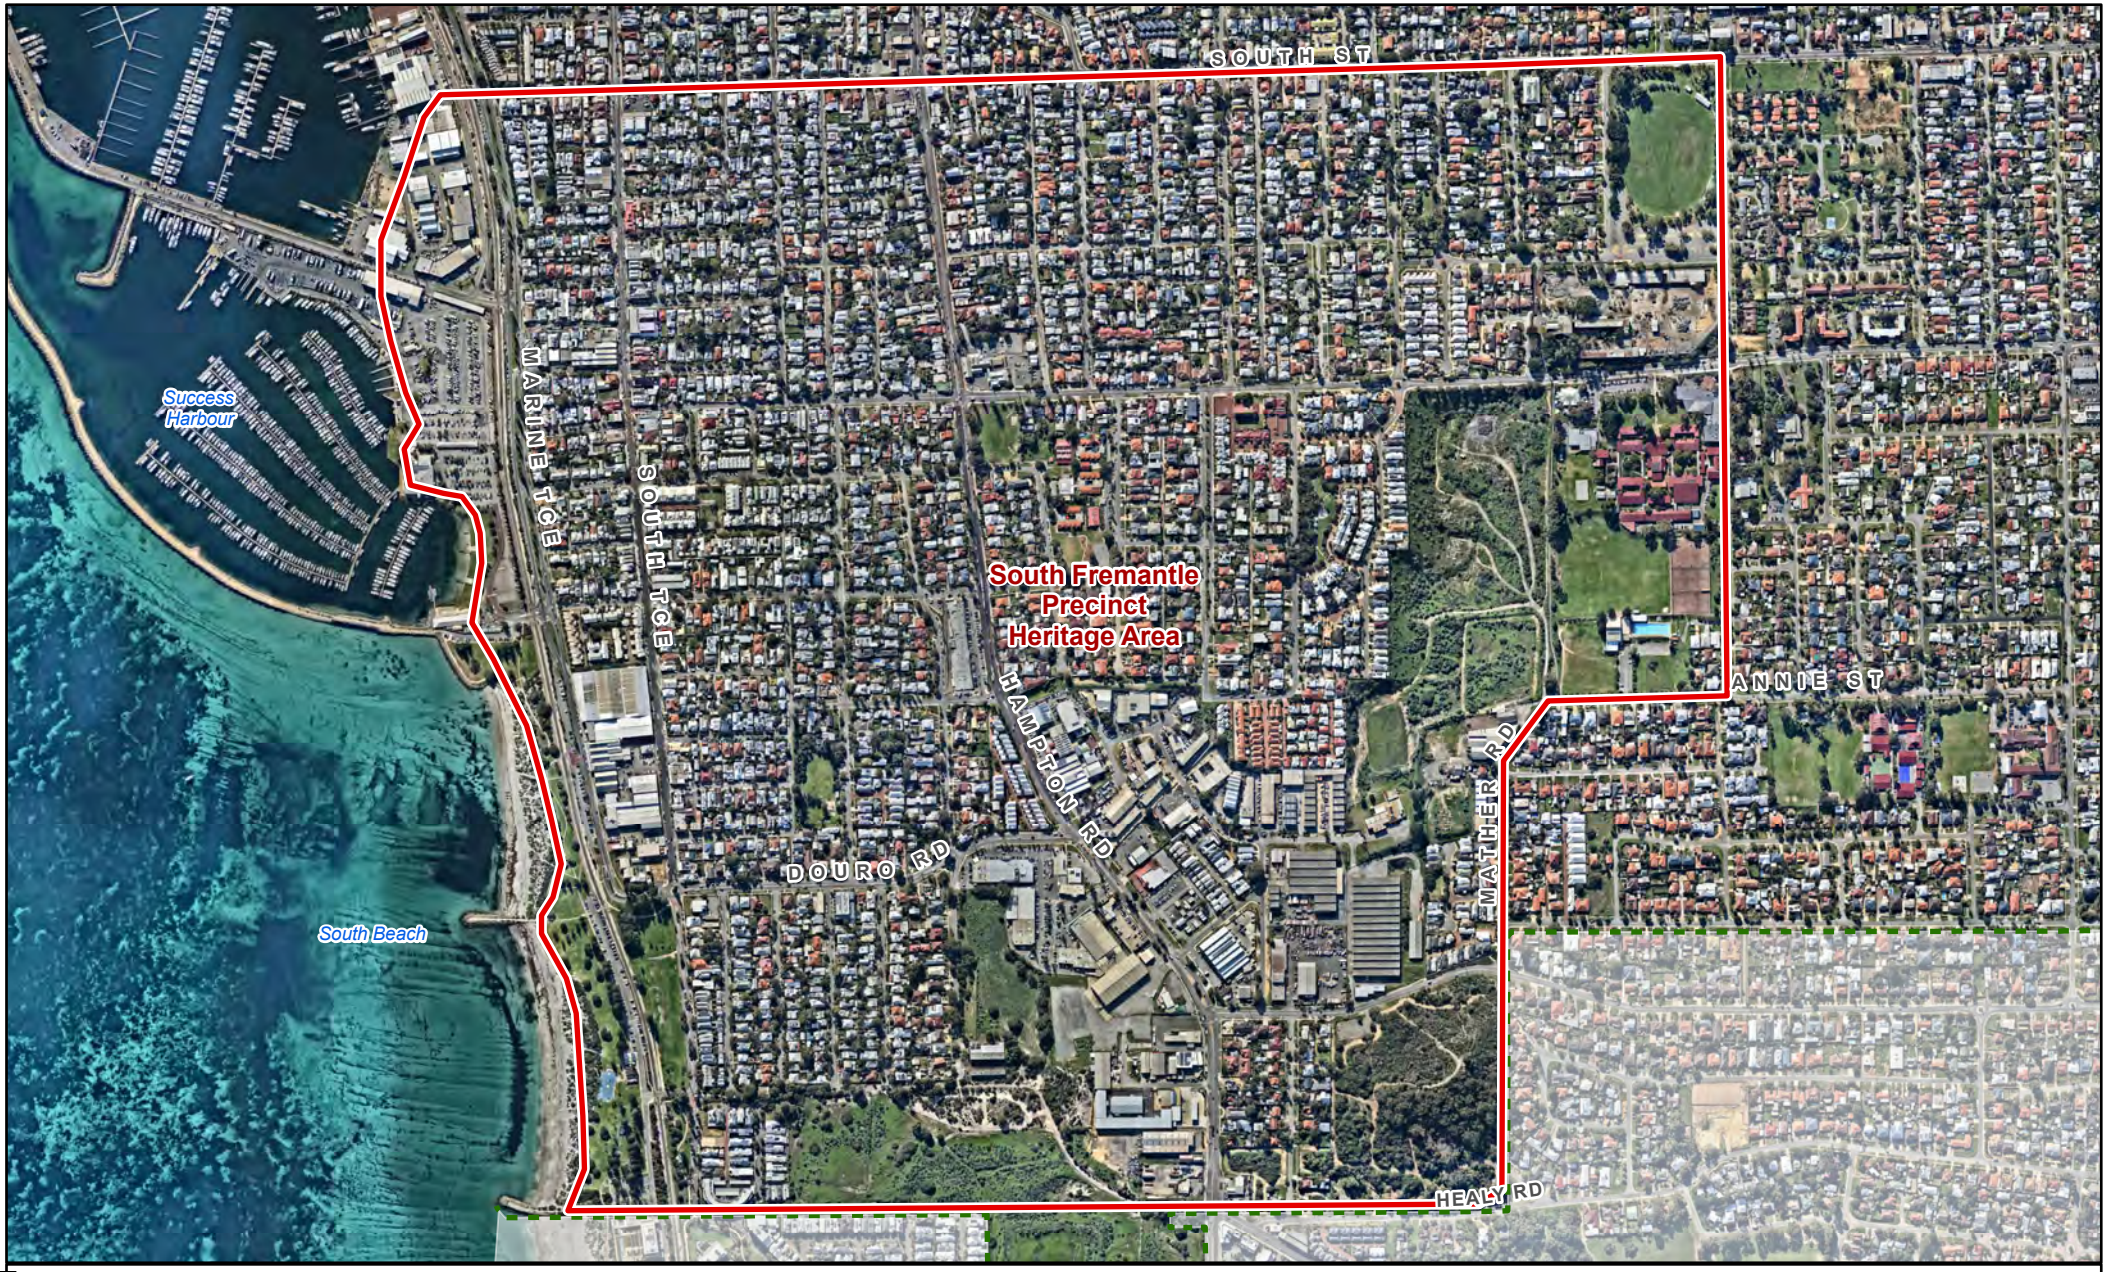

SOUTH FREMANTLE PRECINCT HERITAGE AREA (South Fremantle)

Heritage Area

N

Scale: 1:10,800

0 230 460 Meters

CITY OF Fremantle

Walyalup Civic Centre
151 High Street,
Fremantle WA 6160
T 1300 MY FREO
(1300 693 736)
TTY 08 9432 9777
E info@fremantle.wa.gov.au
W www.fremantle.wa.gov.au



VICTORIA QUAY PRECINCT HERITAGE AREA (Fremantle)

Heritage Area

N

Scale: 1:5,000

Meters

0 110 220

CITY OF Fremantle

Walyalup Civic Centre
151 High Street,
Fremantle WA 6160
T 1300 MY FREO
(1300 693 736)
TTY 08 9432 9777
E info@fremantle.wa.gov.au
W www.fremantle.wa.gov.au



WEST END HERITAGE AREA (Fremantle)

Heritage Area

N

Scale: 1:4,000

Meters

0 80 160

Walyalup Civic Centre
151 High Street,
Fremantle WA 6160
T 1300 MY FREO
(1300 693 736)
TTY 08 9432 9777
E info@fremantle.wa.gov.au
W www.fremantle.wa.gov.au

Responsibility and review information	
Responsible officer:	Manger Strategic Planning and City Design
Document adoption/approval details	18 September 2000 – SP182
Document amendment details	27 October 2003 – SP0310-47 27 August 2008 – PSC0808-225 24 January 2018 – PC1801-8 02 March 2022 – PC2203-11
Next review date	02 March 2027