ALTERNATIVE PROPOSED STRUCTURE PLAN - **MODIFIED 25/07/08**

LOTS 16, 18, 19, 315, 326 McCABE STREET, NORTH FREMANTLE

OVEMAN ZUIDEVELD
ARCHITECTURE
PLANNING
INTERIOR DESIGN

EAST - WEST SITE SECTION
SECTION A - A

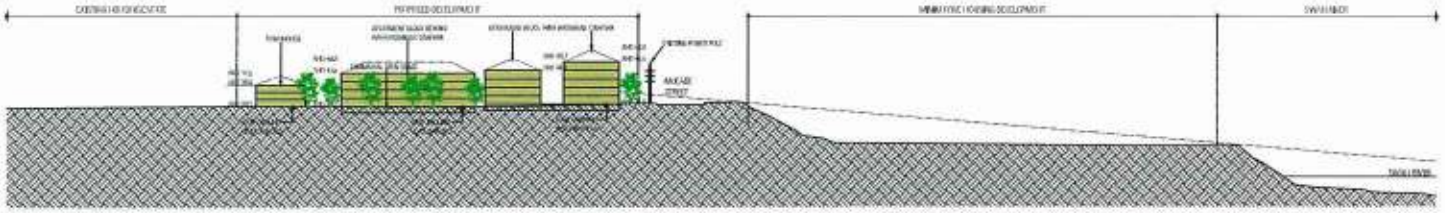

NORTH - SOUTH SITE SECTION
SECTION B - B

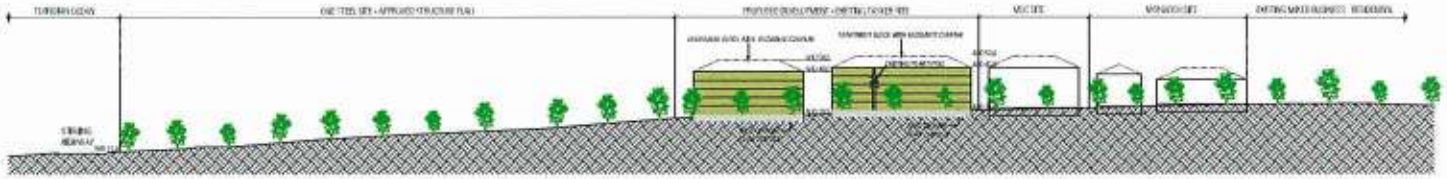

DIAGRAMATIC SOUTH ELEVATION TO McCABE ST

ALTERNATIVE PROPOSED STRUCTURE PLAN - **MODIFIED 25/07/08**

LOTS 16, 18, 19, 315, 326 McCABE STREET, NORTH FREMANTLE

OTTESMAN ZUIDEVELD