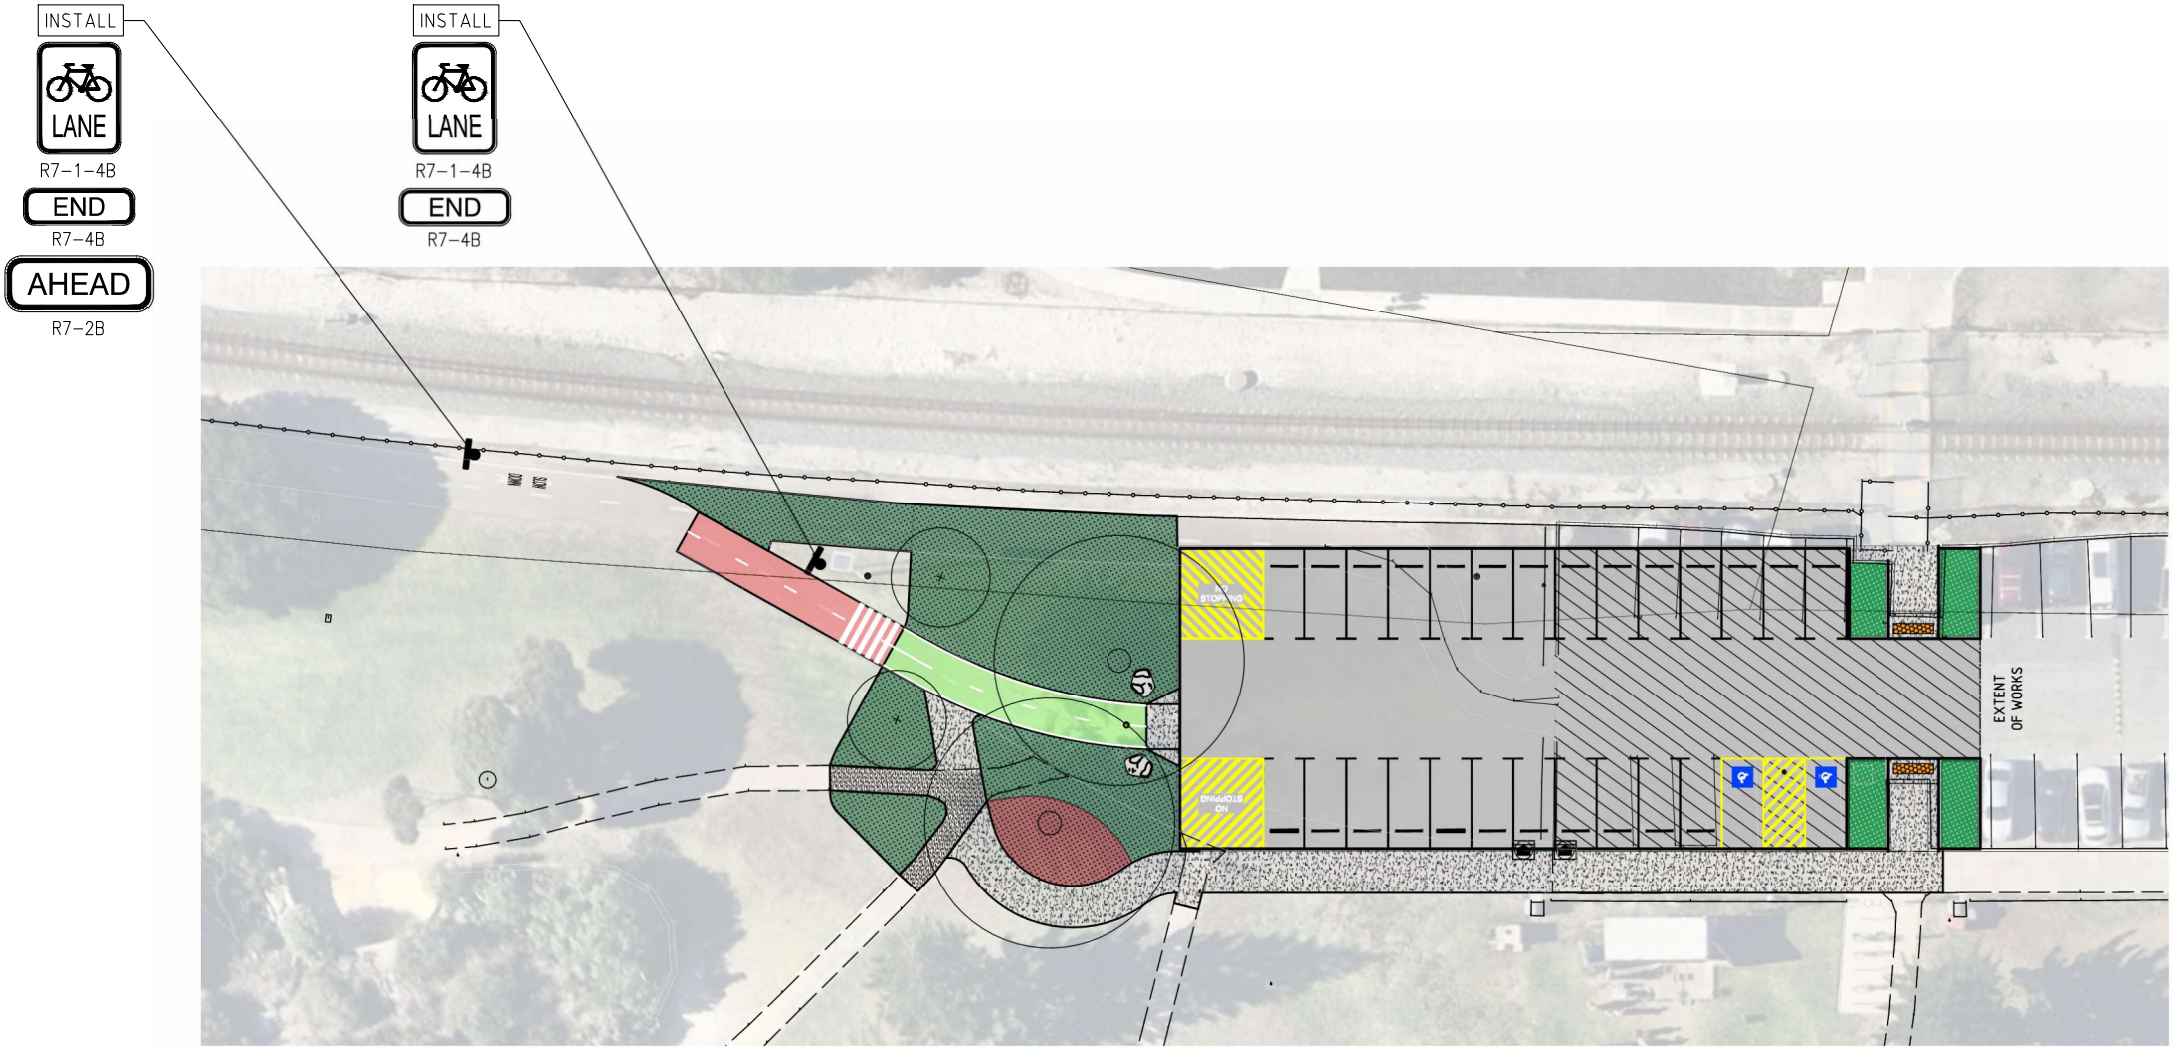
INSTALL
LANE
R7-1-4B
END
R7-4B
AHEAD
R7-2B
INSTALL
LANE
R7-1-4B
END
R7-4B
EXTENT OF WORKS