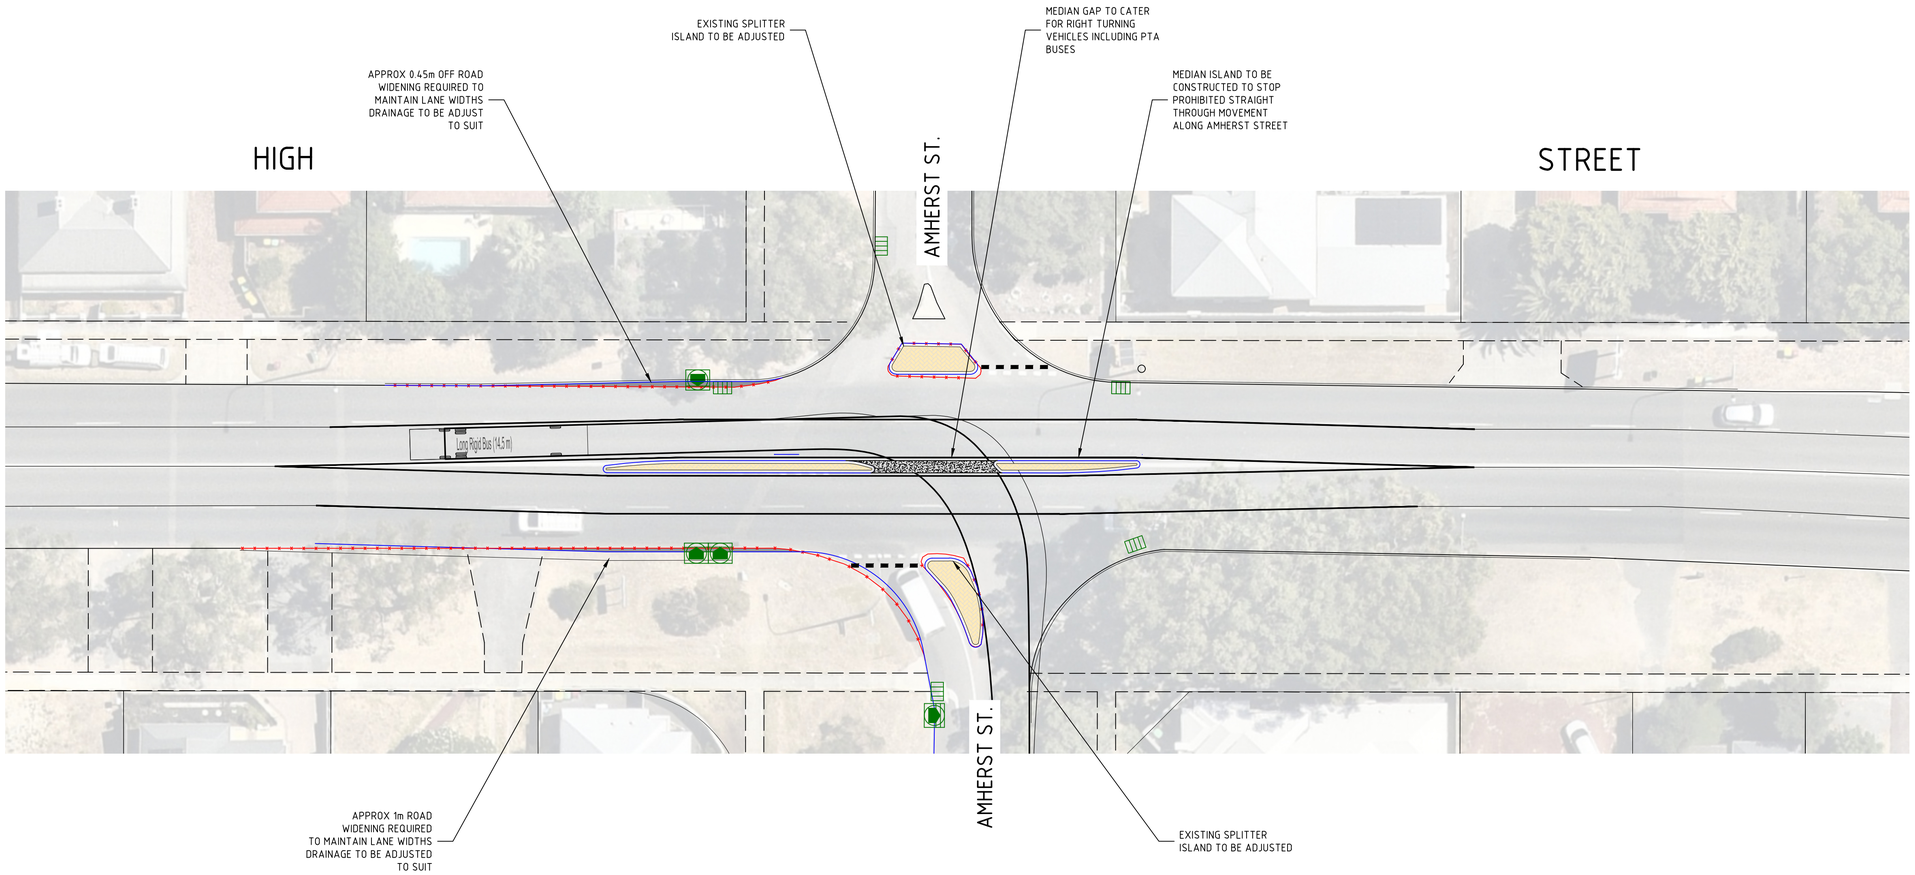

GENERAL ARRANGEMENT
SCALE: 1:250

CONCEPT
NOT FOR CONSTRUCTION

N

BEFORE YOU DIG
www.byda.com.au

REVISION

REV	DATE	REVISION DESCRIPTION	DRAWN	DESIGNED	CHECKED	APPROVED
A	15/05/26	CONCEPT PLAN	SMB			

City of Fremantle

SURVEY	–	XX/XX/XXX
JOB No.	–	
DRAWN	–	15/05/26
DESIGNER	SMB	
CHECKED		
APPROVED		

HIGH STREET CROSSINGS
HIGH STREET / AMHERST STREET
CIVIL WORKS
FREMANTLE
CONCEPT PLAN

SCALE 2.5 0 2.5 5 7.5 10
1:250

DRAWING No.
2623-SK-003

SHEET NUMBER: SHEET – OF –
REVISION: A
DATUM: HORIZONTAL - PCG 94, VERTICAL - AHD
ORIG DWG SIZE: A1