


**UNAUTHORISED ADDITIONS
- 95 SNOOK CRESCENT
HILTON - DA0333/26**

**CITY OF FREMANTLE
These Plans Form Part of**

DA0333/26

9 Sep 2026

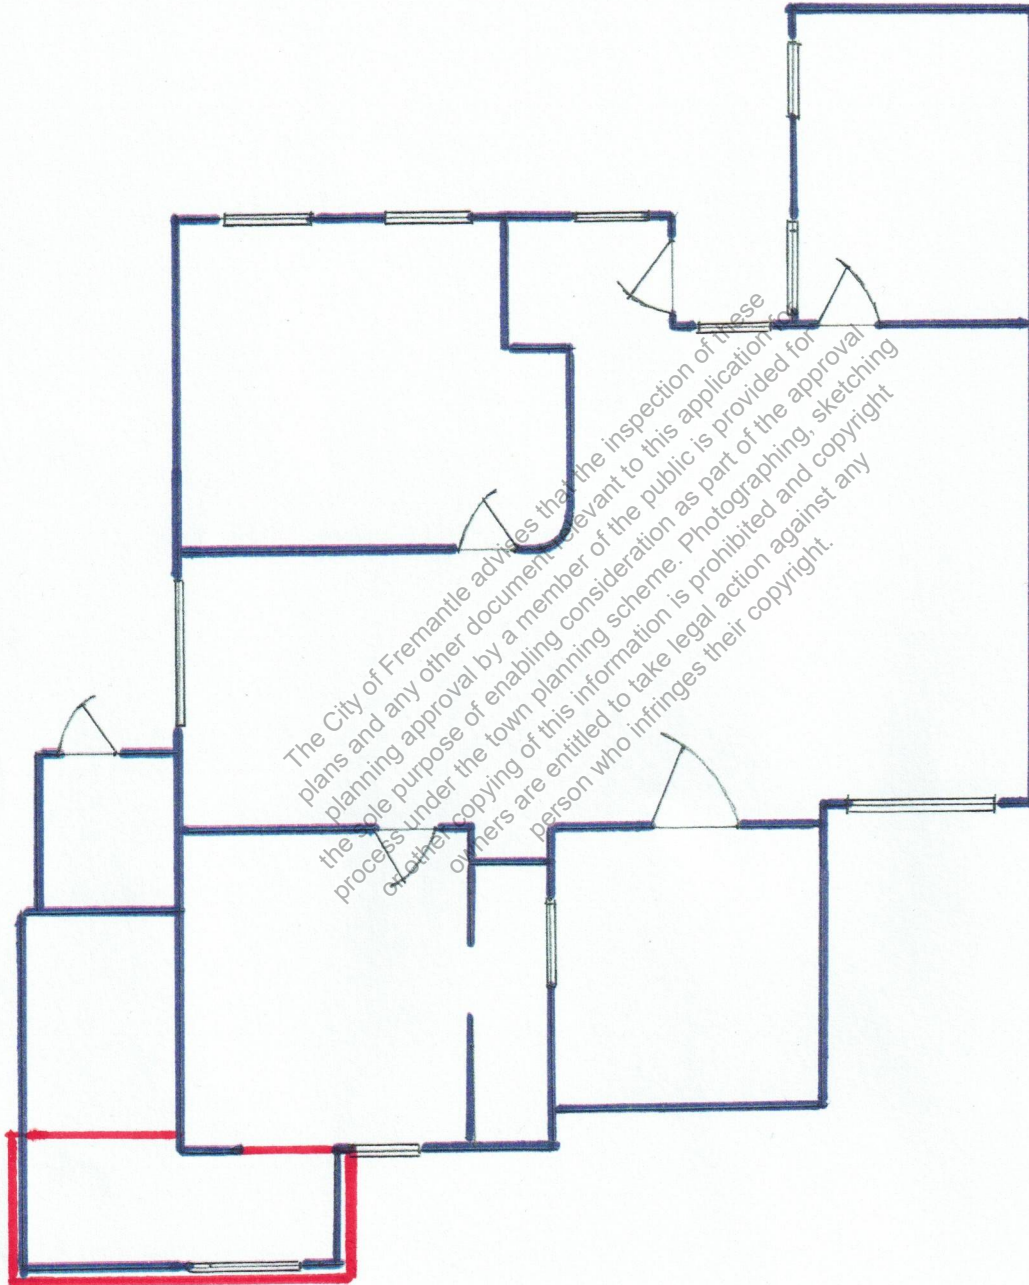

Scale 1:100

Portion of Building subject of this application
shown in **RED**.


**Rhiannon Hoath
95 Snook Crescent**

**UNAUTHORISED ADDITIONS
- 95 SNOOK CRESCENT
HILTON - DA0333/26**

**CITY OF FREMANTLE
These Plans Form Part of**

DA0333/26

9 Sep 2026

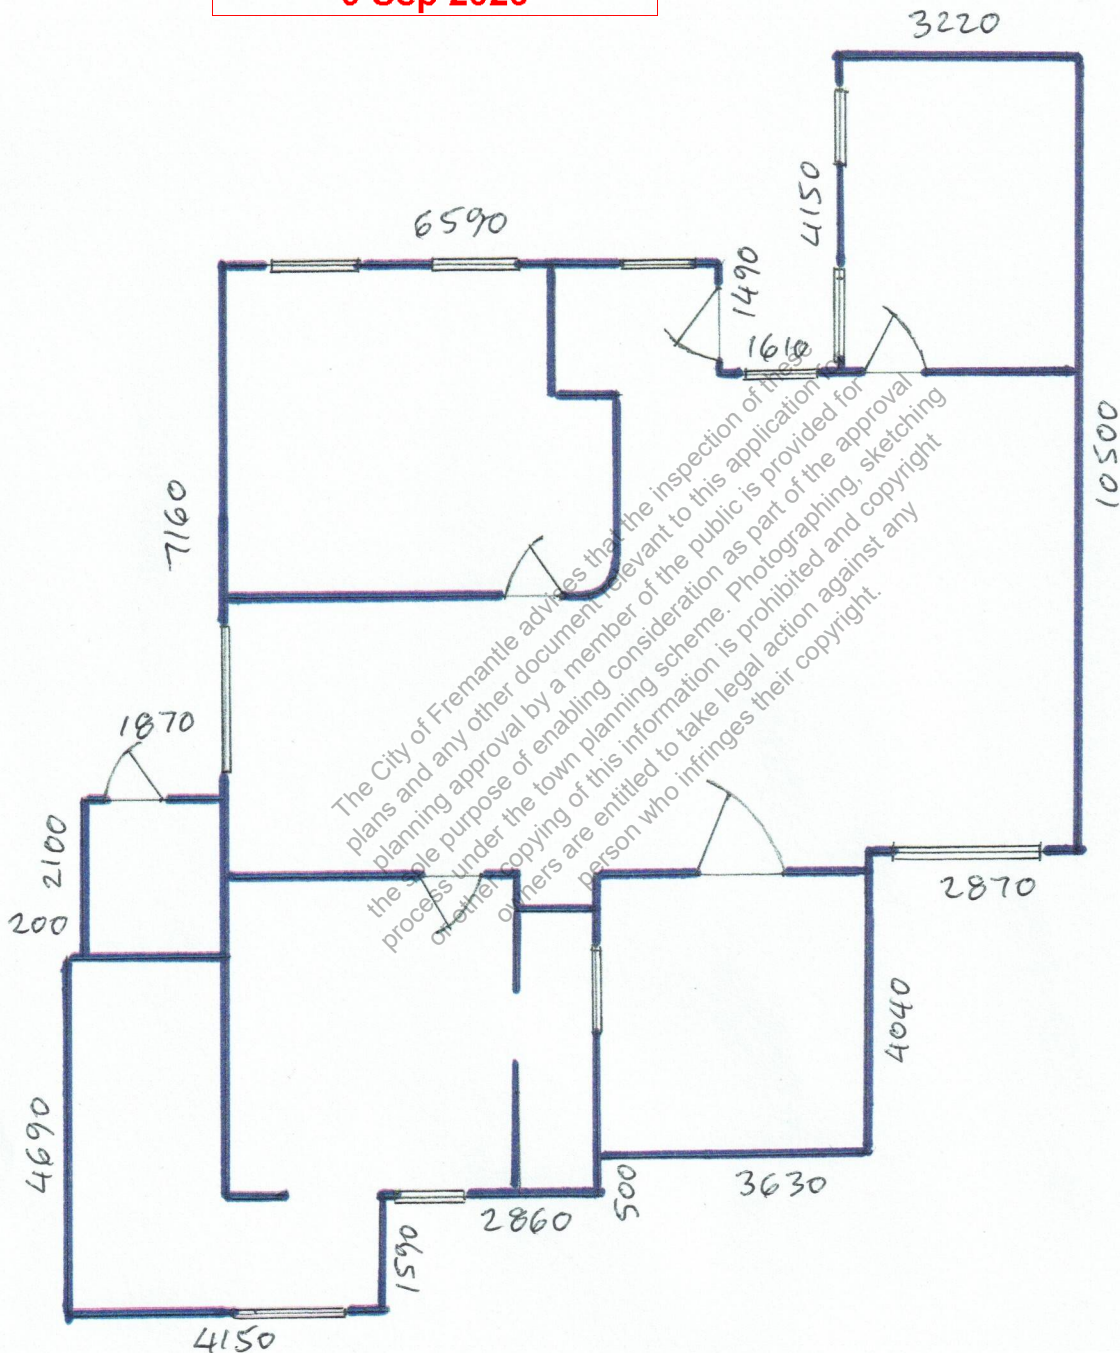


Scale 1:100

All Measurements in Millimetres
External Distances.



**Rhiannon Hoath
95 Snook Crescent
Existing**

**UNAUTHORISED ADDITIONS
- 95 SNOOK CRESCENT
HILTON - DA0333/26**

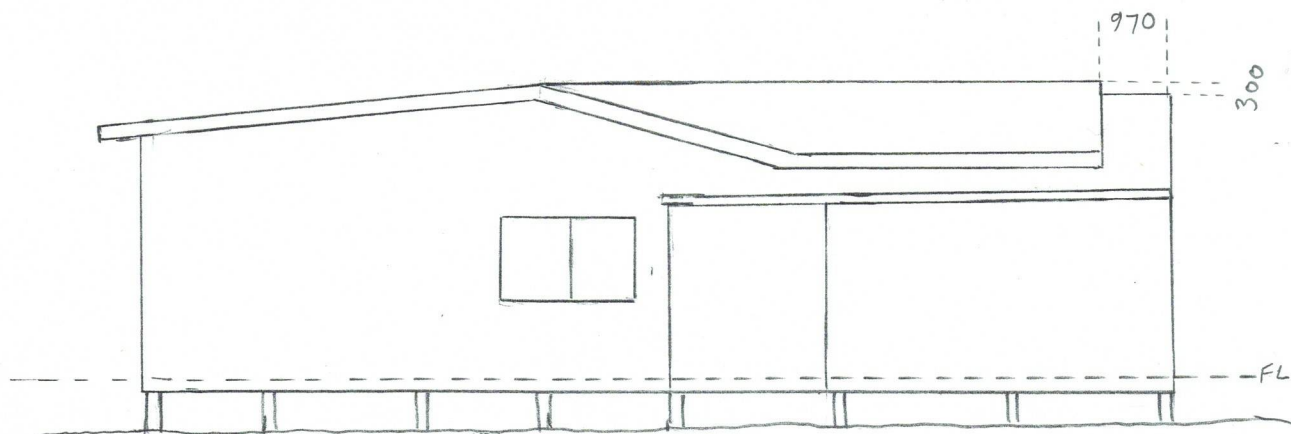


**Elevation Facing North
Scale 1:100**

The City of Fremantle advises that the inspection of these plans and any other document relevant to this application for planning approval by a member of the public is provided for the sole purpose of enabling consideration as part of the approval process under the town planning scheme. Photographing, sketching or other copying of this information is prohibited and copyright owners are entitled to take legal action against any person who infringes their copyright.

**CITY OF FREMANTLE
These Plans Form Part of**

DA0333/26


9 Sep 2026

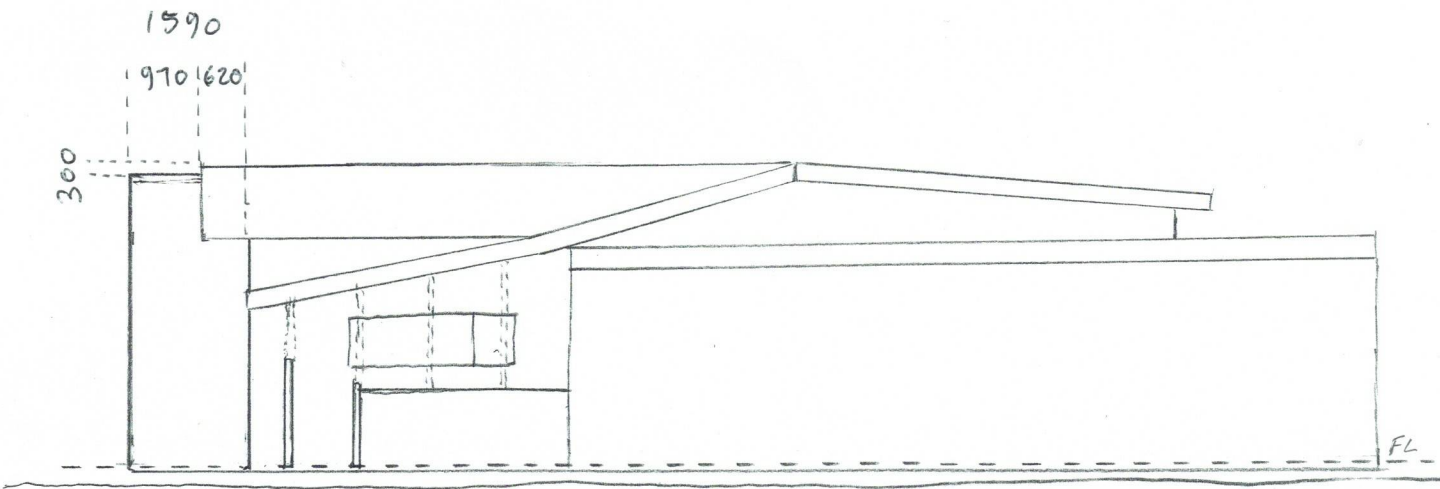

Elevation Facing South
Scale 1:100

The City of Fremantle advises that the inspection of these plans and any other document relevant to this application for planning approval by a member of the public is provided for the sole purpose of enabling consideration as part of the approval process under the town planning scheme. Photographing, sketching or other copying of this information is prohibited and copyright owners are entitled to take legal action against any person who infringes their copyright.

**UNAUTHORISED ADDITIONS
- 95 SNOOK CRESCENT
HILTON - DA0333/26**

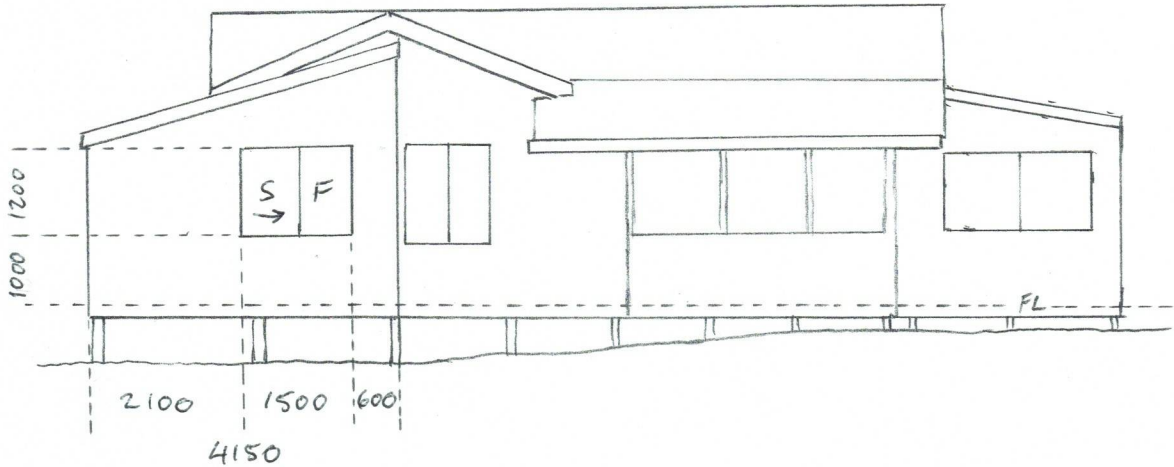

**Elevation Facing Snook Crescent.
Scale 1:100**

The City of Fremantle advises that the inspection of these plans and any other document relevant to this application for planning approval by a member of the public is provided for the sole purpose of enabling consideration as part of the approval process under the town planning scheme. Photographing, sketching or other copying of this information is prohibited and copyright owners are entitled to take legal action against any person who infringes their copyright.

**CITY OF FREMANTLE
These Plans Form Part of**

DA0333/26

9 Sep 2026

**UNAUTHORISED ADDITIONS
- 95 SNOOK CRESCENT
HILTON - DA0333/26**

- Photo of the front of the house



Front, facing Snook Crescent. Showing the portion of the house that is subject to this application. Please note that the AI has removed from the bottom left of the house solid fire resistant fibro cement as required for walls along a boundary.

- Photo of the north facing wall and front of house



With this photo, AI was used to remove a fence. This has resulted in the front bottom of the house being “filled in” with extra weatherboards.

UNAUTHORISED ADDITIONS
- 95 SNOOK CRESCENT
HILTON - DA0333/26

- Photo of the south facing wall and front of the house



The City of Fremantle advises that the use of the plans and any other documents prepared for the sole purpose of enabling consideration of the process under the town planning scheme by a member or other owners are entitled to take legal action against any person who infringes their copyright.