


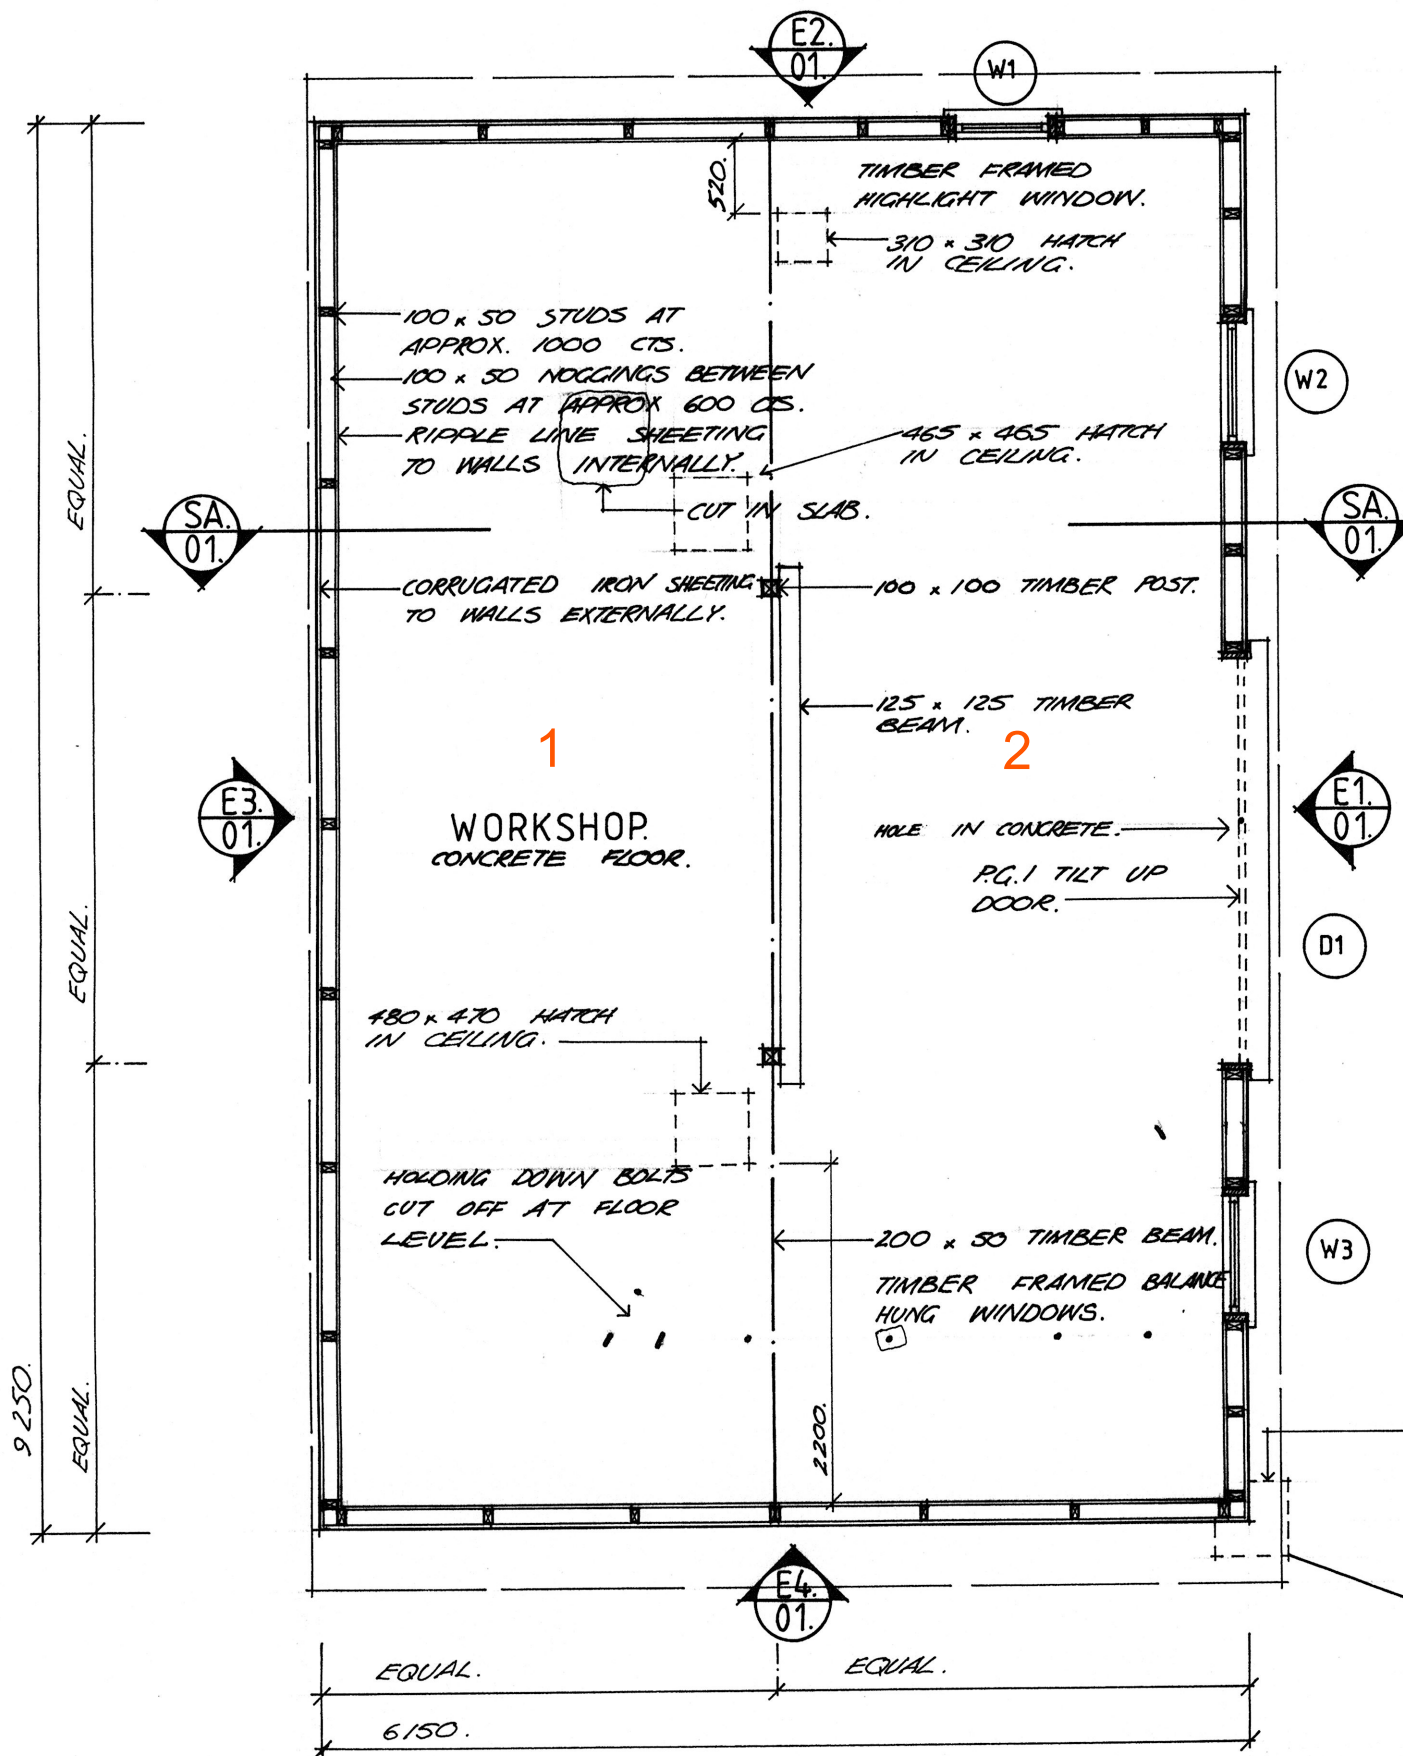

PLAN.
1:50.

