


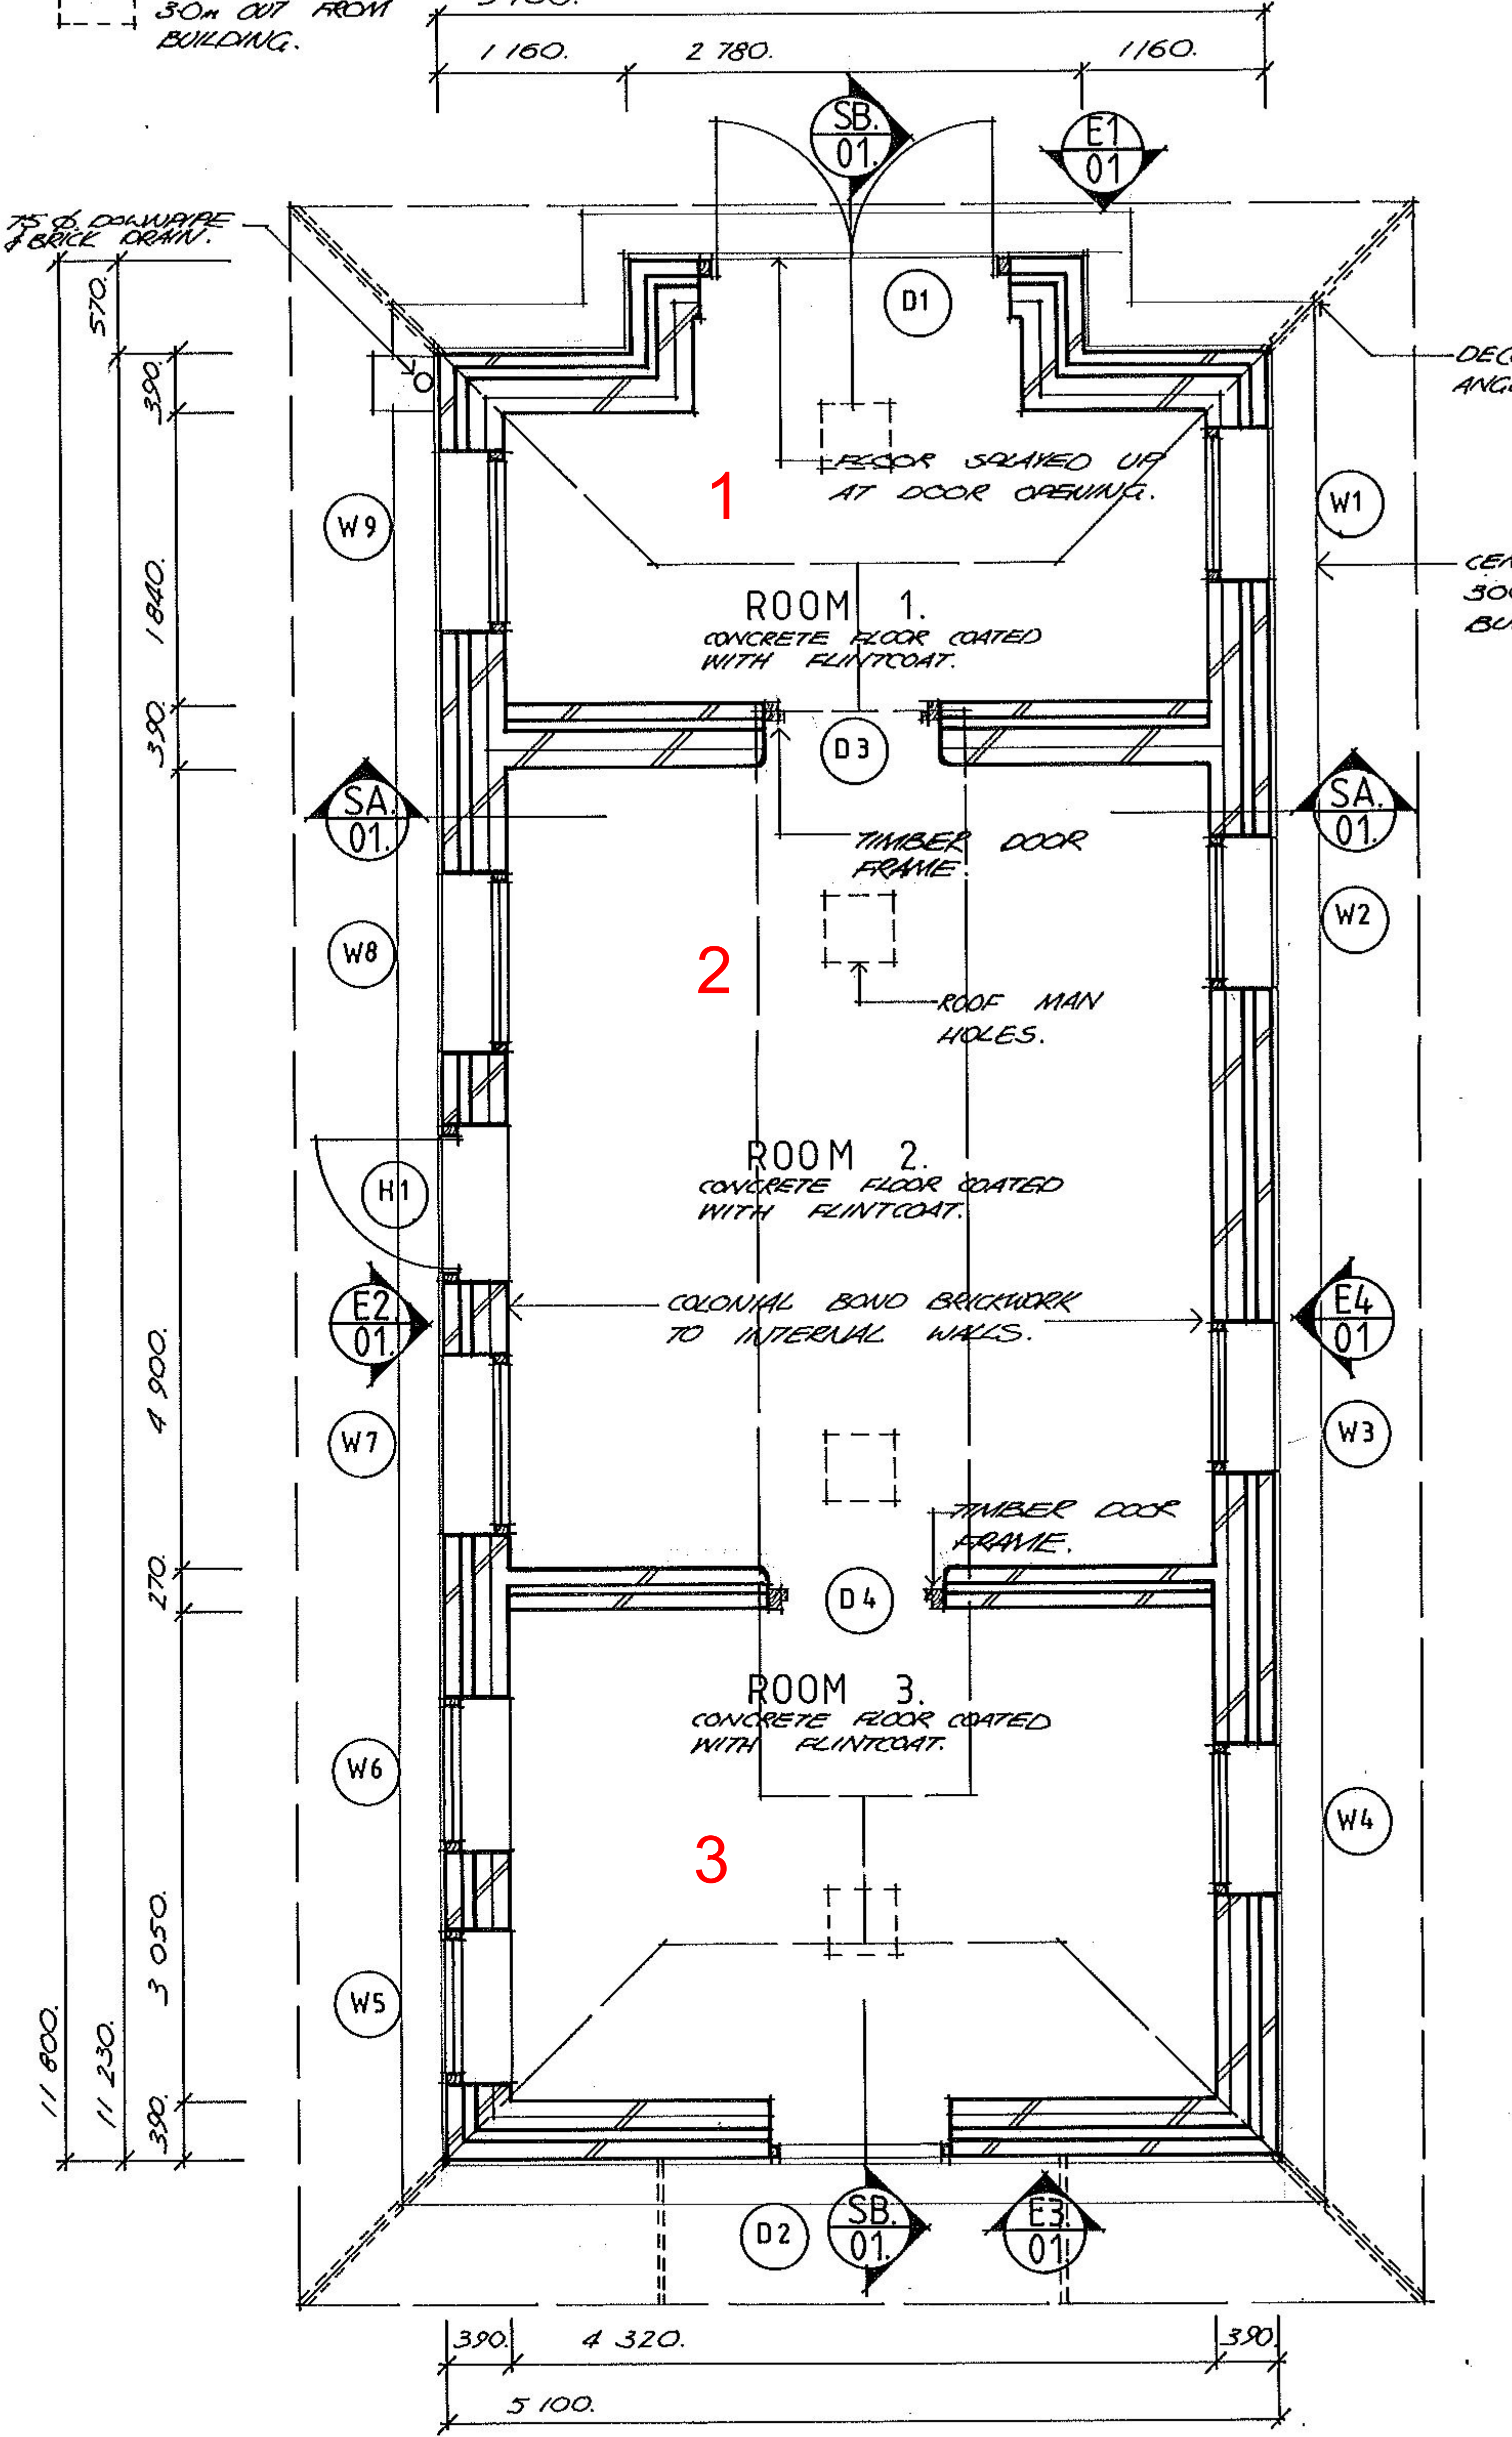

13 MRS TRIVETT

PLAN.
1:50.

